PL201800048
PL2018-48

Any daycare must provide specific Minnesota license for facility.

Must meet current MN State Building Code

For all daycares- rooms must specifically identify age range and number of children.

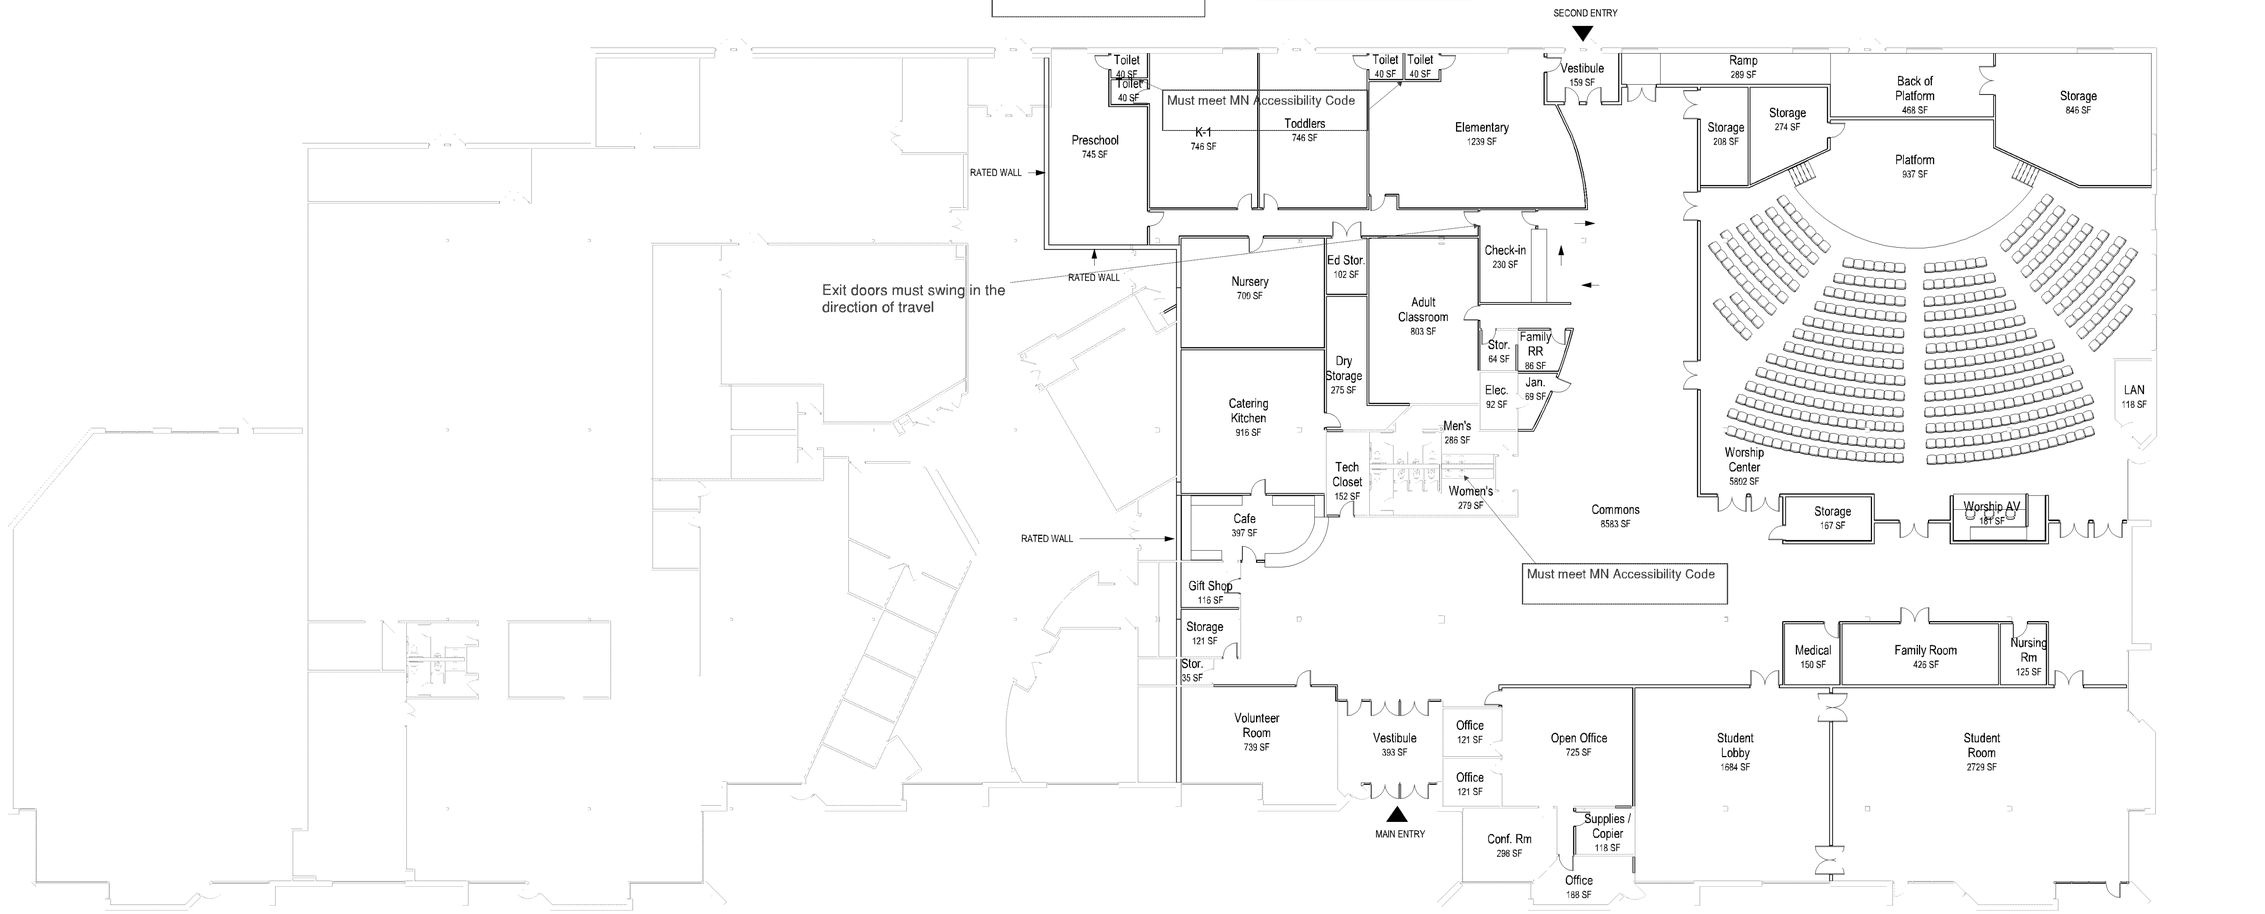

Fire alarm system to meet the requirements of both an A and I occupancy if the the daycare area will be used for more than 1 day a week. Otherwise meet the requirements of an assembly occupancy.

Catering kitchen will require either a type I or type II hood if appliances are capable of cooking foods that produces grease laden vapors.

PHASE 1

1/16" = 1'-0"

0' 8' 16' 32' 64'

N

westwood COMMUNITY CHURCH

Westwood Community Church - Bloomington - Phase 1 Floor Plan

Bloomington Minnesota

02/14/18

CUNINGHAM GROUP

PL201800048
PL2018-48

SITE ENTRY

TOTAL EXISTING PARKING STALLS = 267

Existing Building

6301 Cecilia Circle

MAIN ENTRY

SECOND ENTRY

Bush Lake Rd

PROPERTY LINE

Maintain emergency vehicle access road around the property.

Highway 494

0' 25' 50' 100' 200'

N

westwood COMMUNITY CHURCH

Westwood Community Church - Bloomington - Site Plan

Bloomington Minnesota

02/14/18

CUNINGHAM GROUP