LANDSCAPE NOTES:

1. REFER TO CIVIL FOR EROSION CONTROL TOPSOIL SALVAGE AND GRADING.
2. REFER TO CIVIL FOR CURB, UTILITY, AND STORM WATER INFORMATION .
3. REFER TO ARCHITECTURE FOR BUILDING INFORMATION.
4. 2FT WIDE ROCK MULCH WITH WEED BARRIER UNDER FENCING. PROVIDE SAMPLE OF ROCK MULCH TO BE APPROVED BY OWNER.
5. SHREDDED HARDWOOD MULCH 3FT RINGS AROUND ALL TREES AND SHRUBS IN SOD AREAS.
6. LANDSCAPE EDGER WHERE PLANTING BED MEETS SOD AND SEEDED AREAS.
7. STAKE AND VERIFY LAYOUT IN FIELD FOR OWNER APPROVAL PRIOR TO BRINGING PLANT MATERIAL TO SITE.
8. IRRIGATION: WHOLE SITE TO RECEIVE IRRIGATION. SPRAY IRRIGATION AT SOD AREAS AND DRIP AT PLANTING BEDS. REFER TO IRRIGATION SPECIFICATIONS 32 84 00 FOR ADDITIONAL REQUIREMENTS.
9. REFER TO 32 93 00 EXTERIOR PLANTS AND 32 92 00 LAWNS AND GRASSES FOR ADDITIONAL LANDSCAPE REQUIREMENTS.

CASE #PL2021-186

PLANT SCHEDULE △1 01/4/22 ADD 2 - PLANT SCHEDULE

Total	Qty.	Common Name	Scientific Name	Size	Cont.	Comments	MATURE SIZE ht / width
9		**DECIDUOUS TREES**					
	2	SWAMP WHITE OAK	Quercus bicolor	2.5" CAL	B&B	SINGLE STEM	50-60'/ 40-50'
	2	CRISMSON SPIRE OAK	Quercus alba x Quercus robur (PP9, 103)	2.5" CAL	B&B	SINGLE STEM	45'/15'
	3	SPRING SNOW	Malus "Spring Snow'	2.5" CAL	B&B	SINGLE STEM	25-30'/15-20'
	2	SERVICEBERRY	*Amelanchier x grandiflora 'Autumn Brilliance'*	2.5" CAL	B&B	SINGLE STEM	20-25'/15
9		**EVERGREEN TREES**					**ht / width**
	6	TECHNY ARBORVITEA	Thuja occidentalis "Techny"	6' B&B	B&B	PER PLAN	15'/8'
	3	MENDOR JUNIPER	Juniper scopulorum ' Medora'	6' B&B	B&B	PER PLAN	12-15'/4-6'
101		**DECIDUOUS SHRUB**					**ht / width**
	13	KODIAK ORANGE DWARF BUSH HONEYSUCKLE	Diervilla x' Kodiak Orange'	#5	CONT.	4FT O.C.	3-4' / 3ft
	23	FIRELIGHT SPIREA	Spirea x "Fire Llight'	#5	CONT.	4FT O.C.	2-3 / 2-3.
	4	SHOW OFF SUGAR BABY FORSYTHIA	Forsythia "Nimbus" (PP23,838)	#2	CONT.	4FT O.C.	18-30" / 18-30"
	43	GRO-LOW SUMAC	Rhus aromatica "Gro-Low"	#5	CONT.	5FT O.C.	2'/6'
	18	SUMMER WINE NINEBARK	Physocarpus opulifolius 'Seward' (PP14, 821)	#5	CONT.	5FT O.C.	5-6'/5-6'
161		**PERENNIAL**					**ht / width**
	15	CHERRY TRUFFLE SEDUM	Sedum x 'Cherry Truffle' (PP24, 602)	NO. 1	CONT.	2 OC	16" / 24"
	75	PRAIRIE DROPSEED GRASS- TARA	Sporobolus heterolepis 'Tara'	NO. 1	CONT.	2 OC	24" / 24"
	35	RUBBY RIBBONS SWITCH GRASS	Panicum virgatum "RR1" (PP17,944)	NO. 1	CONT.	3 OC	24-36" / 24"
	8	KIT KAT CAT MINT	Nepeta faassenii ' Kit Kat'	NO. 1	CONT.	3 OC	15-18" /18-24"
	13	ASTILBE COLOR FLASH	Astilbe x arendsii 'Beauty of Ernst'	NO. 1	CONT.	3 OC	2' / 2'
	15	ELEGANS HOSTA	Hosta sieboldiana 'Elegans'	NO. 1	CONT.	3 OC	20" / 36"

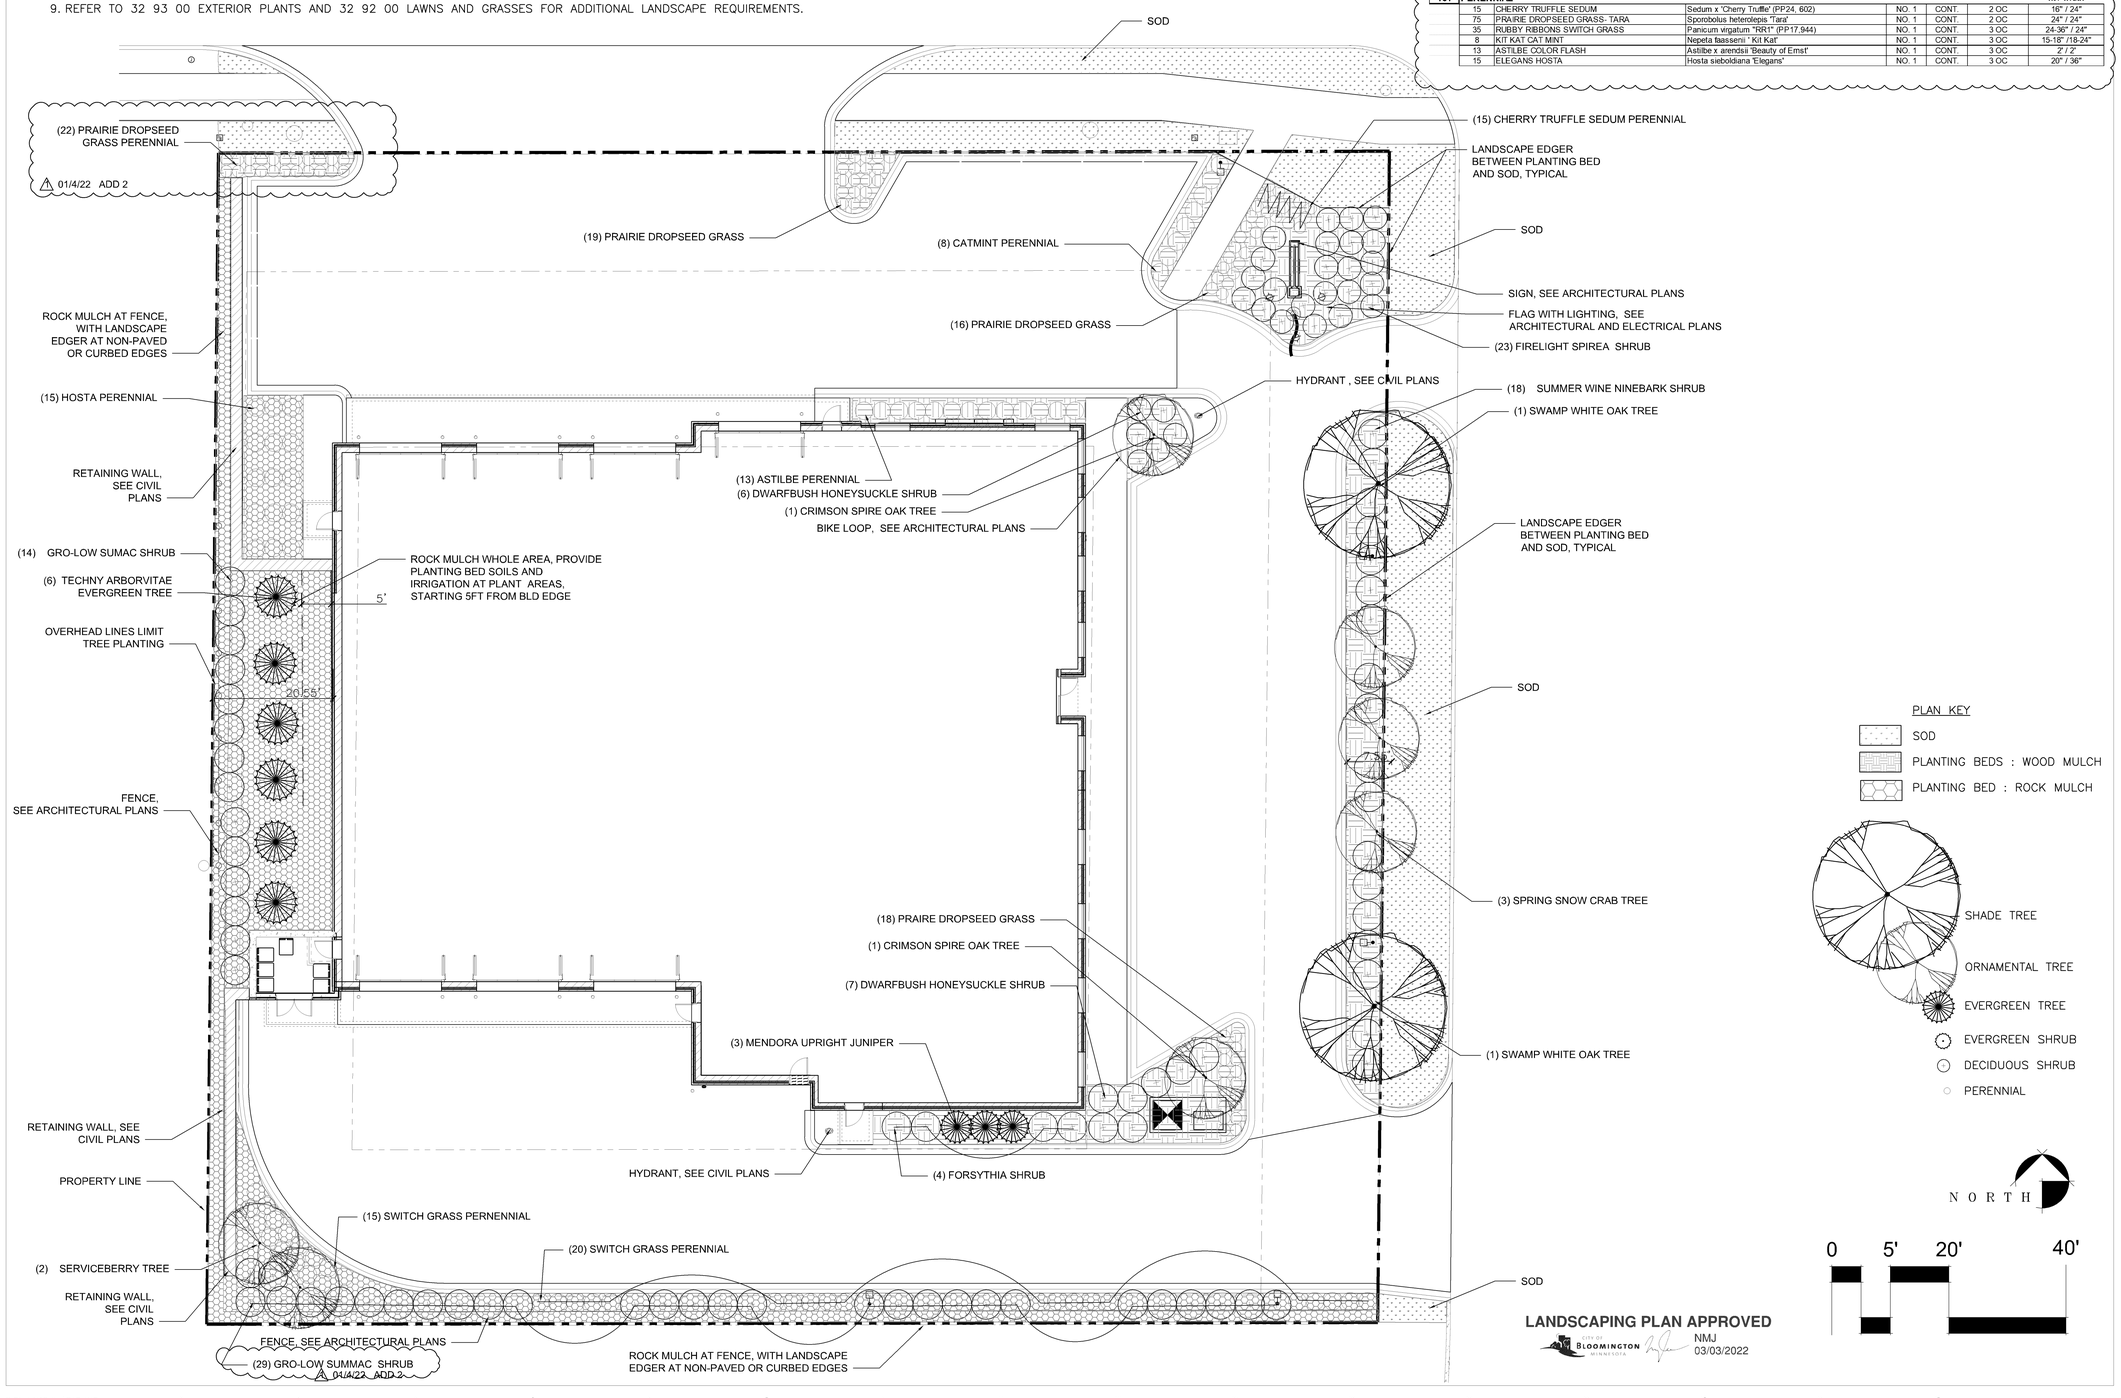

LANDSCAPING PLAN APPROVED
CITY OF BLOOMINGTON MINNESOTA
NMJ
03/03/2022

Architects CNH
7300 147TH WEST STREET SUITE 504
APPLE VALLEY, MN 55124
(952) 431-4433

HK&i Landscape Architecture / Planning / Urban Design
Minneapolis, Minnesota
www.hkgi.com

I HEREBY CERTIFY THAT THIS PLAN, SPECIFICATION OR REPORT WAS PREPARED BY ME OR UNDER MY DIRECT SUPERVISION AND THAT I AM A DULY LICENSED LANDSCAPE ARCHITECT UNDER THE LAWS OF THE STATE OF MINNESOTA.

PRINT NAME: PAUL PAGE, LA
SIGNATURE:
DATE: 11/22/21 LIC. NO.: 23894

CITY OF BLOOMINGTON MINNESOTA

Bloomington Fire Station #4

4201 West 84th Street
Bloomington, MN 55437

REVISIONS:
△1 01/4/22 ADD 2

CNH NO.: 19116
DATE: 11/22/21

Landscape Plan

L1.01

C:\REVIT (local files)\REVIT 2020\19112 - Plymouth Fire Station #3_bjacobson-cnh.rvt
11/17/2020 12:09:12 PM

© CNH ARCHITECTS, INC.

BID PACKAGE #2