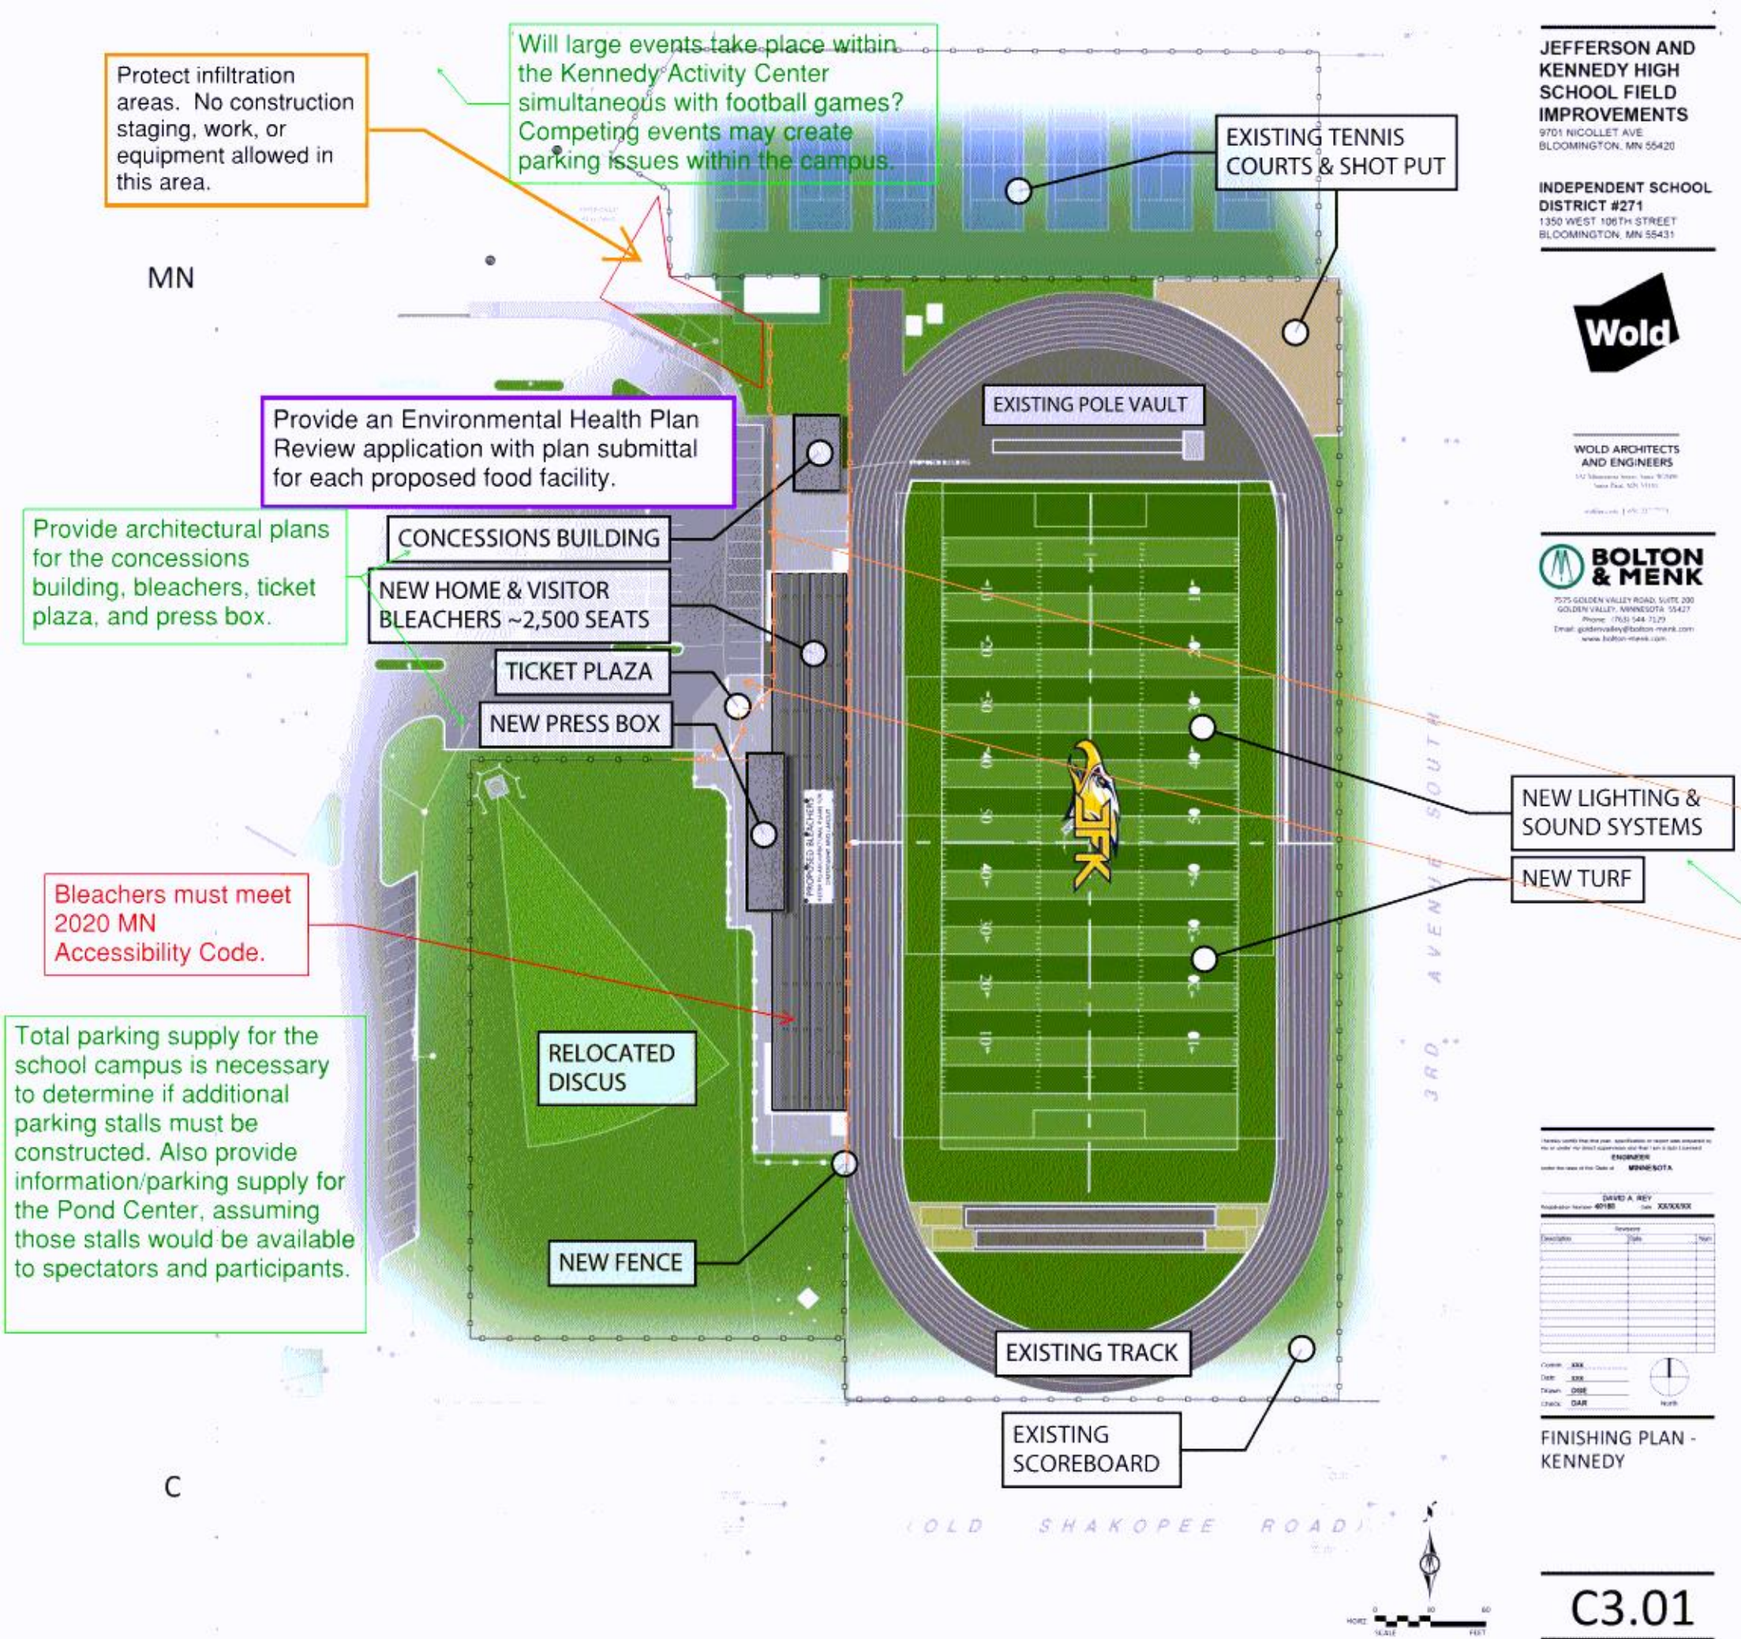

JEFFERSON AND KENNEDY HIGH SCHOOL FIELD IMPROVEMENTS
9701 NICOLLET AVE
BLOOMINGTON, MN 55420

INDEPENDENT SCHOOL DISTRICT #271
1350 WEST 106TH STREET
BLOOMINGTON, MN 55431

Wold

WOLD ARCHITECTS AND ENGINEERS

BOLTON & MENK
7575 GOLDEN VALLEY ROAD, SUITE 200
GOLDEN VALLEY, MINNESOTA 55427

Must meet 2020 MN State Building Code

Building plans must be signed by a MN licensed architect.

SAC review by MET council will be required.

Must meet 2020 MN Accessibility Code.

Provide a detailed code analysis with the plans.

Refer to Table 1106.1 of 2020 MN Accessibility Code for required number of Accessible parking spaces.

Refer to Table 2902.1 of 2020 MN Building Code for minimum number of required plumbing fixtures.

Bleacher drawings shall be designed by a MN licensed Engineer.

Show plan for pedestrian access and queues outside of the drive areas. Use that plan to identify where sidewalk modifications are needed.

include ADA ped ramps for access from the ADA parking spaces/

show ped access and queuing for the ticket sales, outside of the parking lot

When available, please provide additional detail on the lighting and sound systems. With residential across the street, noise and light pollution are a concern.

The City must be able to determine MPCA and City noise limits are met. Levels are measure on the "receiving" side of the street - 3rd Avenue S. is the potentially the most impacted.

FINISHING PLAN - KENNEDY

C3.01