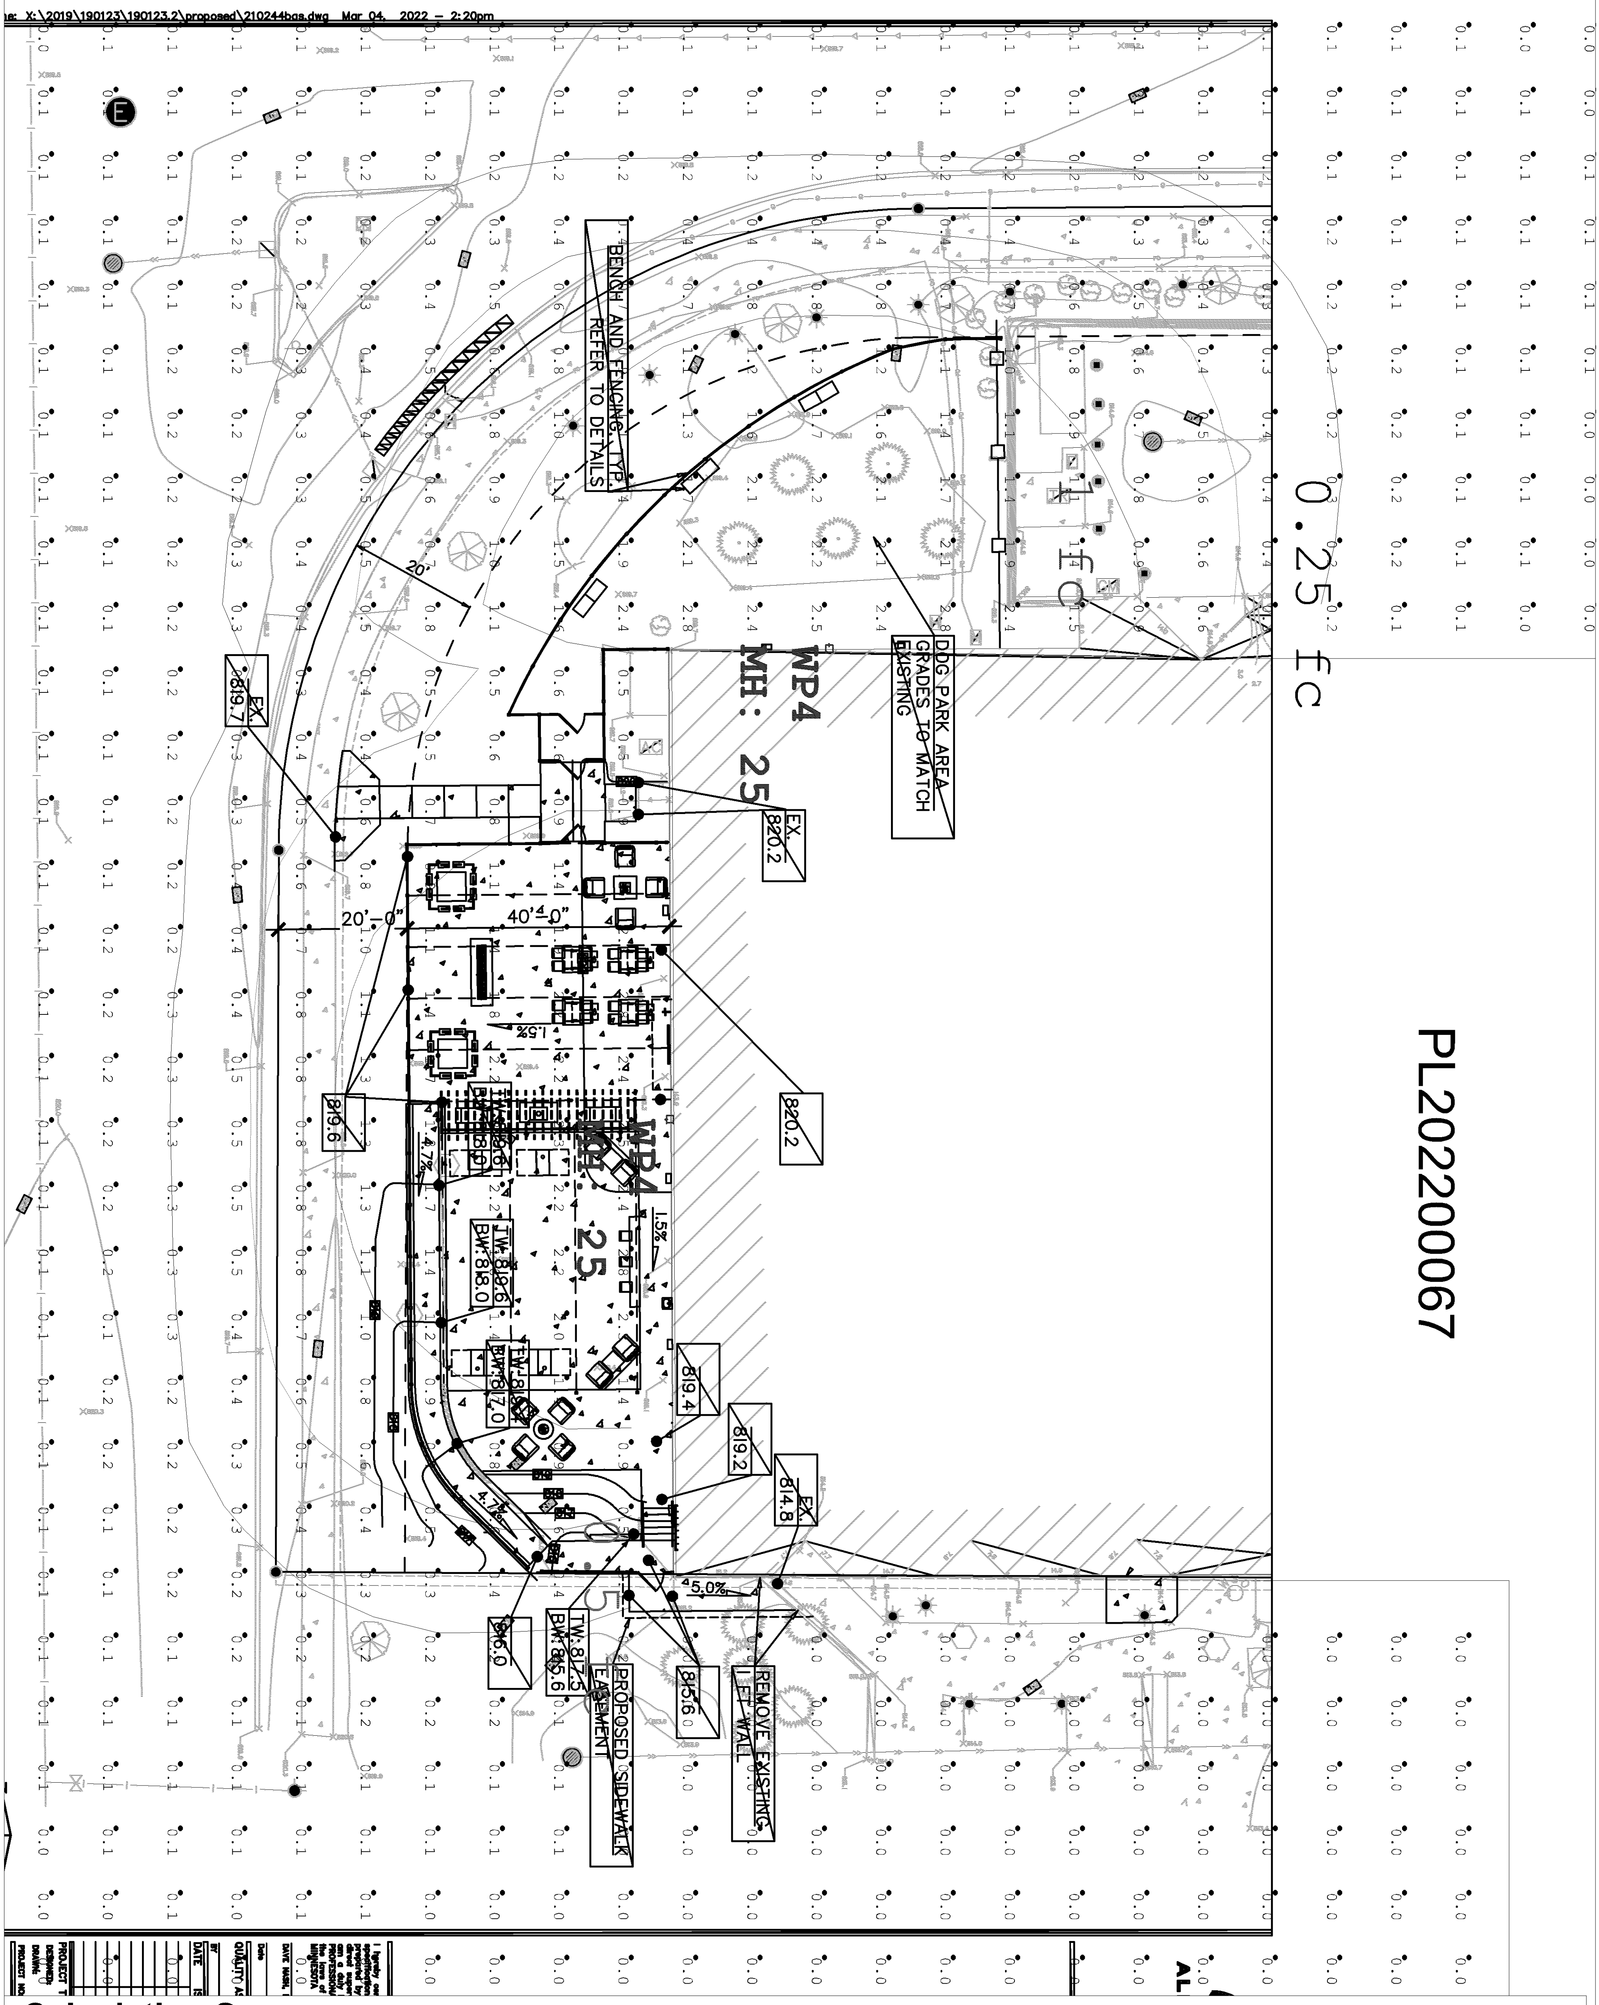

Calculation Summary

Label	CalcType	Units	Avg	Max	Min	Avg/Min	Max/Min
Ground_Planar	Illuminanc	Fc	0.24	2.8	0.0	N.A.	N.A.

Luminaire Schedule

Symbol	Qty	Label	Arrangement	LLF	Description	Lum. Watts
	2	WP4	SINGLE	0.810	PRV-C60-D-UNV-T4-BZ	153

Aire Hotel and Apartments

Drawn By: Daniel Budke
Checked By:
Date:3/18/2022
Scale:

Revisions	#	Date	Comments

VIKING electric
A Sonepar Company