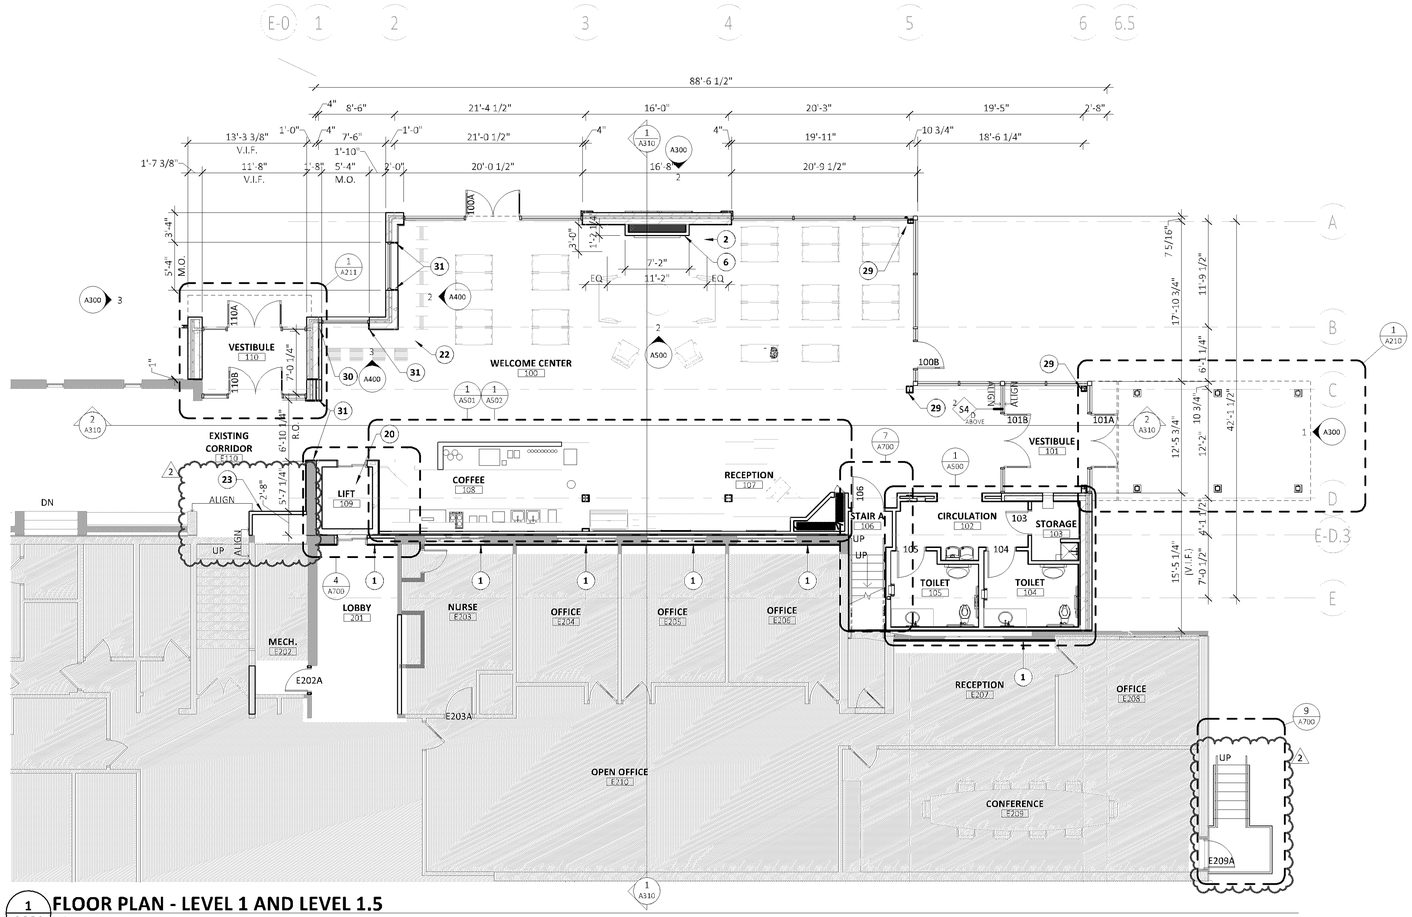

1 A201 FLOOR PLAN - LEVEL 1 AND LEVEL 1.5

1/8" = 1'-0"

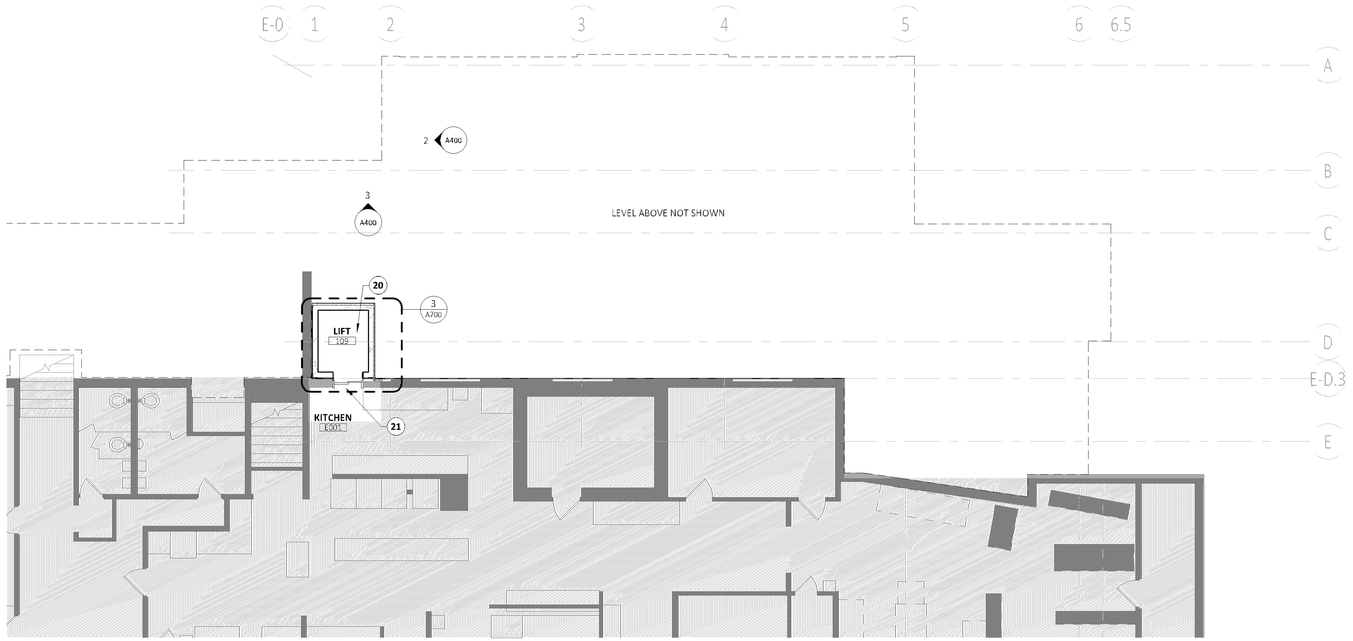

2 A201 FLOOR PLAN - LEVEL 0.5

1/8" = 1'-0"

C:\Revit Projects\21069_BethanyWelcomeCenter_Master_jvlietMH.rvt

GENERAL PROJECT NOTES

1. OWNER FURNISHED EQUIPMENT SUPPLIERS ARE TO COORDINATE FINAL LOCATION OF EQUIPMENT AND INSTALLATION WITH THE OWNER.
2. ELECTRICAL CONTRACTOR & CABLE CONTRACTOR ARE RESPONSIBLE FOR REPAIRING ANY DAMAGE CAUSED TO WALLS, FINISHES, CEILINGS ETC. IN THE COURSE OF THEIR CONSTRUCTION. IF CONTRACTORS BEGIN WORK IN AN AREA WITH EXISTING DAMAGE THEY ARE TO IMMEDIATELY NOTIFY THE OWNER OR ASSUME RESPONSIBILITY OF SUCH DAMAGE.
3. SHADING INDICATES AREA THAT IS NOT INCLUDED IN THE SCOPE OF WORK.
4. SEE CODE PLAN FOR FIRE BARRIER TYPES.

FLOOR PLAN KEYNOTES

TAG	KEYNOTE
1	5/8" GYP BD OVER 7/8" FURRING TO DECK, TO GYP LID, OR TO 6" ABOVE SUSPENDED CEILING, AS APPLIES. PROVIDE JUNCTION BOX EXTENTION ON ALL EXISTING ELECTRICAL AND DATA OUTLETS AS APPLIES
2	STONE HEARTH
3	SEE ALTERNATE #2 ON A001.
5	NEW DOOR IN EXISTING OPENING
6	GAS FIREPLACE - SEE A001
7	PROVIDE AND INSTALL NEW STAIR AND RAILING - FOR FINISHES SEE EXTERIOR ELEVATIONS.
8	PROVIDE POWER/DATA LINES FOR MONITORS AT ROUGHLY 84" A.F.F. CONTRACTOR AND CLIENT TO CONFIRM FINAL MOUNTING HEIGHT FOR POWER, DATA, ANDMONITORS
9	PROVIDE PLUMBING FOR SINK
10	FLOATING END POST LOCATING WITH TOP STOP AND BOTTOM "V" STOP FITTED TO FLOOR.
11	SECURITY GRILLE: MOBILFLEX S-126. FINISH: CLEAR ANODIZED. 12" WIDE AEROFLEX AT LEADING EDGE FOR SECURITY W/ STEEL FINISHED TO MATCH CLEAR ANODIZED GRILLE FINISH. 99" LONG X 14" WIDE MIN STACKING DEPTH. GRILL TO HAVE (2) BY-PARTS @ (3) EQUAL SEGMENTS.
12	SOFFIT ABOVE.
13	SECURITY GRILLE LEAD MEMBER #2 POST TOP AND BOTTOM W/ SHOOT BOLT UP AND DOWN AT WALL.
14	DUST PROOF CAP FOR SHOOTBOLT AT INTERMEDIATE POST LOCATIONS IN FLOORING - SEE FINISH PLAN FOR FLOORING.
15	DECORATIVE CASEWORK DOOR FACE - FLUSH WITH WALL - BY CASEWORK FABRICATOR.
16	PROVIDE PLUMBING FOR COFFEE EQUIPMENT
17	24" x 24" MOP SINK - MUSTEE 63M DURASTONE OR EQUAL
18	FIBER REINFORCED PANEL AT MOP SINK, 8'-0" HIGH
19	MOP SHELF & HOOKS - ASI 1315-3 OR EQUAL
20	PROVIDE AND INSTALL NEW LIFT - FOR MORE INFORMATION SEE PERFORMANCE SPEC ON A011
21	PATCH AND REPAIR WALL OPENING, CEILING AND FLOORING FROM DEMOLITION FOR OPENING TO NEW LIFT. MATCH EXISTING MATERIALS - FOR MORE INFORMATION SEE FLOOR FINISH PLANS.
22	HIDDEN BRACKET, WALL-MOUNTED BAR AT 42". LAMINATE TOP; PLAM-2 WITH PVC-2 EDGE.
23	SQUARE OFF WALL AND PATCH AND REPAIR FINISHES TO MATCH EXISTING. SEE FINISH PLAN FOR MORE INFORATION. VERIFY LOCATION TO ENCLOSE EXISTING STRUCTURAL ELEMENTS
24	PROVIDE AND INSTALL NEW RECEPTION CASEWORK.RECEPTION TOP TO BE PLAM-3. MITER PLAM SURFACES WHERE PLAM-1 ABUTS PLAM-3.
25	CAST IN PLACE CONCRETE STOOP - SEE STRUCT
27	8" x 8" CUTOUT FOR TRASH BELOW
28	CUTOUT FOR REMOVALBE RECESSED ICE BUCKET - VERIFY SIZE WITH FINAL SPEC SELECTION
29	5/8" GYP BD OVER STRUCT. COLUMN OR CFM FRAMING TO DECK, TO GYP BD LID, OR 6" ABOVE SUSPENDED CEILING, AS APPLIES.
30	INTERIOR BRICK WALL, CONTINUE INTO OPENING JAMB
31	WRAP 5/8" GYP BD FINISH INTO JAMB, FULL HEIGHT OF OPENING
32	NOTCH BRICK AS REQUIRED TO EXTEND INSULATION TO THERMAL PLANE OF STOREFRONT OR CURTAIN WALL
33	1" CONTINUOUS EXPANSION JOINT
35	5/8" GYP BD TO DECK, OVER 2 1/2" FURRING OVER 1" AIR GAP OVER 1" EXPANSION JOINT
36	FULLY RECESSED FE - SEE DETAILS FOR MOUNTING HEIGHT
37	ACCESSIBLE TRANSACTION SURFACE
38	AREA OF ASSISTED RESCUE

Plans Approved
Zoning Review Only
Liz O'Day - November 2021

PL2021-160
PL202100160

PROJECT NAME

Bethany International

WELCOME CENTER ADDITION
NEW CONSTRUCTION

WELCOME CENTER
6820 AUTO CLUB RD
BLOOMINGTON, MN
55438

ARCHITECT

MOHAGEN HANSEN Architecture | Interiors
1000 Twelve Oaks Center Dr.
Suite 200
Wayzata MN 55391
Tel 952-426-7400
Fax 952-426-7440

REGISTRATION

I HEREBY CERTIFY THAT THIS PLAN, SPECIFICATION OR REPORT WAS PREPARED BY ME OR UNDER MY DIRECT SUPERVISION, AND THAT I AM A DULY LICENSED ARCHITECT UNDER THE LAWS OF THE STATE OF MINNESOTA.

TODD MOHAGEN, AIA, NCARB
REGISTRATION NUMBER: 18074

THE ARCHITECT SHALL BE DEEMED THE AUTHORS AND OWNERS OF THEIR RESPECTIVE INSTRUMENTS OF SERVICE AND SHALL RETAIN ALL COMMON LAW, STATUTORY AND OTHER RESERVED RIGHTS, INCLUDING COPYRIGHTS OF THE ATTACHED DOCUMENTS.

ISSUE RECORD

NO.	DESCRIPTION	DATE
	PRELIMINARY PRICING ISSUE	05/21/2021
	90% CHECK SET	08/16/2021
	PERMIT SET	08/27/2021
2	CITY COMMENTS	10/08/2021

DRAWING INFORMATION

PROJECT NUMBER: 21069
DRAWN BY: A.SHONKA/J.VILET
CHECKED BY: R.POWELL
DATE: 08-27-2021
COMPUTER DIRECTORY: WELCOME CENTER ADDITION_21069

SHEET DESCRIPTION

FLOOR PLANS

PHASE

CONSTRUCTION DOCUMENTS

N

A201

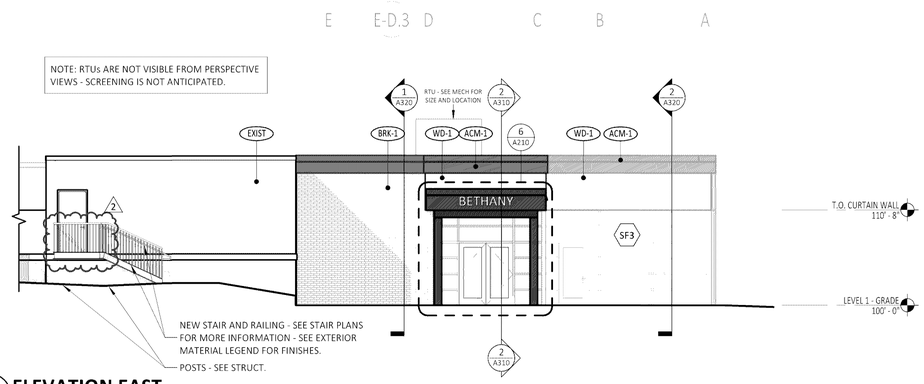

1 A300 ELEVATION EAST
1/8" = 1'-0"

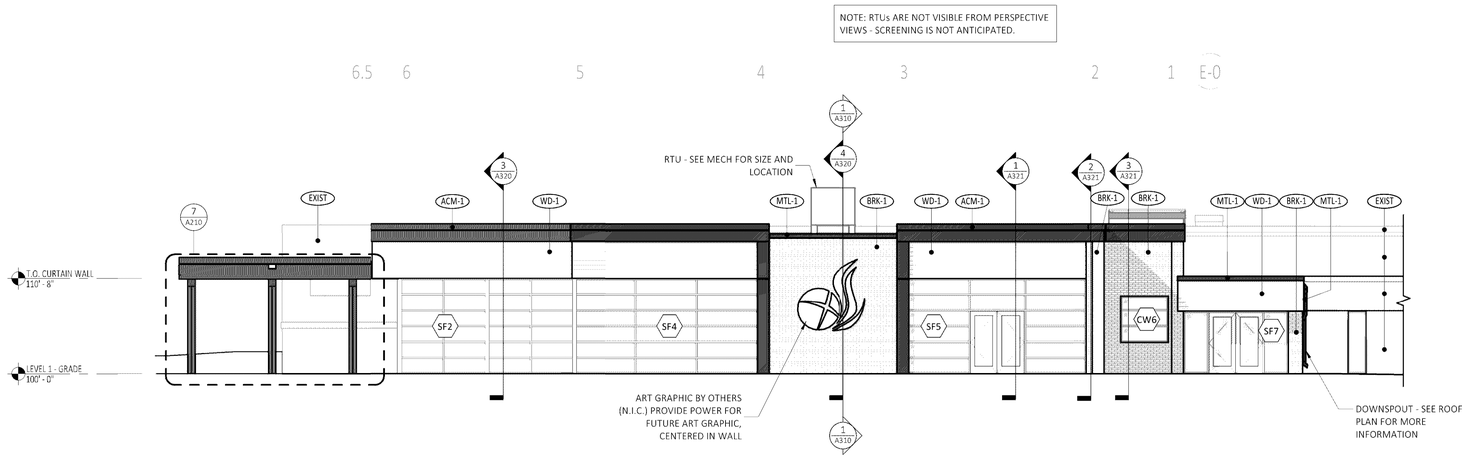

2 A300 ELEVATION NORTH
1/8" = 1'-0"

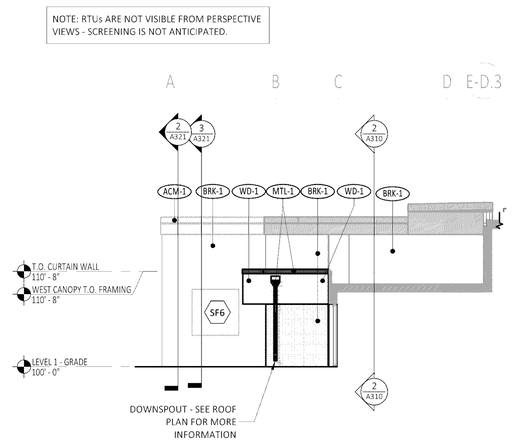

3 A300 ELEVATION WEST
1/8" = 1'-0"

EXTERIOR MATERIALS LEGEND

EXIST	EXISTING MATERIAL TO REMAIN
ACM-1	ALUMINUM COMPOSITE MATERIAL BASIS OF DESIGN: ALUCOBOND COLOR: GRAPHITE MICA
BRK-1	FACE BRICK COLOR: MATCH EXISTING, V.I.F.
MTL-1	PREFINISHED METAL TRIM BASIS OF DESIGN: FIRESTONE COLOR: DARK BRONZE TO MATCH EXISTING, V.I.F.
WD-1	WOOD-LOOK EXTRUDED ALUMINUM CLADDING. BASIS OF DESIGN: LONGBOARD 6" V-GROOVE HORIZONTAL CLADDING COLOR: LIGHT FIR
WD-2	WOOD-LOOK EXTRUDED ALUMINUM CLADDING BASIS OF DESIGN: LONGBOARD 6" V-GROOVE SOFFIT COLOR: LIGHT FIR

ADDITIONAL NOTES:
1. STAIRS AND RAILINGS: GALVANIZED
2. STOREFRONT FRAME AND MULLIONS: KAWNEER CLEAR ANODIZED ALUMINUM
3. ALL EXTERIOR MATERIALS TO COMPLY WITH CITY CODE SECTION 19.63.3.B.
4. ALL SIGNS TO BE REVIEWED NAD PERMIT OBTAINED PRIOR TO INSTALLATION (TO BE PROVIDED AS PART OF A SEPERATE PACKAGE).

Plans Approved
Zoning Review Only
Liz O'Day - November 2021

PL2021-160
PL20210010160

C:\Revit Projects\21069_BethanyWelcomeCenter_Master_jvlietMH.rvt

Bethany International

WELCOME CENTER ADDITION
NEW CONSTRUCTION

WELCOME CENTER
6820 AUTO CLUB RD
BLOOMINGTON, MN
55438

PROJECT NAME

ARCHITECT
MOHAGEN HANSEN Architecture | Interiors
1000 Twelve Oaks Center Dr.
Suite 200
Wayzata MN 55391
Tel 952-426-7400
Fax 952-426-7440

REGISTRATION
I HEREBY CERTIFY THAT THIS PLAN, SPECIFICATION OR REPORT WAS PREPARED BY ME OR UNDER MY DIRECT SUPERVISION, AND THAT I AM A DULY LICENSED ARCHITECT UNDER THE LAWS OF THE STATE OF MINNESOTA.
TODD MOHAGEN, AIA, NCARB
REGISTRATION NUMBER: 18074
THE ARCHITECT SHALL BE DEEMED THE AUTHORS AND OWNERS OF THEIR RESPECTIVE INSTRUMENTS OF SERVICE AND SHALL RETAIN ALL COMMON LAW, STATUTORY AND OTHER RESERVED RIGHTS, INCLUDING COPYRIGHTS OF THE ATTACHED DOCUMENTS.

ISSUE RECORD

NO.	DESCRIPTION	DATE
	PRELIMINARY PRICING ISSUE	05/21/2021
	99% CHECK SET	08/15/2021
	PERMIT SET	09/27/2021
2	CITY COMMENTS	10/08/2021

DRAWING INFORMATION

PROJECT NUMBER:	21069
DRAWN BY:	J.VLIET
CHECKED BY:	R.POWELL
DATE:	08-27-2021
COMPUTER DIRECTORY:	WELCOME CENTER ADDITION_21069

SHEET DESCRIPTION
EXTERIOR BUILDING ELEVATIONS

PHASE
CONSTRUCTION DOCUMENTS

A300