

5 ELEVATION - WEST
A301 3/32" = 1'-0"



2 ELEVATION - SOUTH ENTRY
A301 3/32" = 1'-0"



1 ELEVATION - SOUTH OVERALL
A301 3/32" = 1'-0"



3 ELEVATION - SOUTHEAST
A301 3/32" = 1'-0"



4 ELEVATION - EAST OVERALL
A301 3/32" = 1'-0"

EXTERIOR COLORS:

MORIN CONCEALED FASTENER METAL SIDING [E01]
COLOR 1: CHAMPAGNE PEARL
PROFILE: W-12
PRIMEX VENT COLOR: SELECTION by ARCHITECT

FIBER CEMENT PANEL SIDING [E02]
COLOR 2: LIGHT GREY
4" & 8" EXPOSURE
PRIMEX VENT COLOR: SELECTION by ARCHITECT

FIBER CEMENT PANEL SIDING [E04]
COLOR 1: SELECTION by ARCHITECT
PRIMEX VENT COLOR: BLACK

MASONRY THIN BRICK VENEER [E05]
MANUFACTURER: SIOUX CITY BRICK
COLOR: BLUE IRONSPOT SMOOTH
SIZE: NORMAN
BOND: HALF RUNNING
PRIMEX VENT COLOR: SELECTION by ARCHITECT

WOOD-LOOK EXTRUDED METAL PANEL [E26]

GENERAL EXTERIOR NOTES:

1. REFER TO SPECIFICATION FOR DETAILED EXTERIOR MATERIAL INFORMATION

KEYNOTES:

E01 MORIN CONCEALED FASTENER METAL SIDING (W-12) - CHAMPAGNE PEARL
E02 FIBER CEMENT LAP SIDING - REFER TO ARCHITECT FOR FINAL COLOR SELECTION
E04 FIBER CEMENT PANEL - REFER TO ARCHITECT FOR FINAL COLOR SELECTION
E05 MASONRY THIN BRICK VENEER - NORMAN BRICK 1/2 RUNNING BOND, BLUE IRONSPOT
E07 PREFINISHED METAL PARAPET - BLACK
E13 MAGIC PAK LOUVER - ARCHITECT TO SELECT COLOR
E24 FIRE DEPARTMENT CONNECTION
E25 ROOF DRAIN OVERFLOW OUTLET
E26 WOOD-LOOK EXTRUDED METAL PANEL w/ CONCEALED FASTENERS; REFER TO ARCHITECT FOR FINAL COLOR SELECTION
E27 16" CUT ALUMINUM LETTERS FOR BUILDING ADDRESS
E28 MECHANICAL LOUVER; CUSTOM COLOR TO MATCH ADJACENT SIDING
E29 PREFINISHED METAL ROOF SCREENING TO COORDINATE w/ BUILDING DESIGN; REQUIREMENT TO BE VERIFIED w/ EQUIPMENT HEIGHT & FINAL LOCATION
E30 BUILDING-MOUNTED 12" INTERNALLY-LIT CHANNEL LETTER RETAIL IDENTIFICATION SIGNAGE; 24sf MAX EACH
E31 18" BUILDING-MOUNTED INTERNALLY-LIT BUILDING IDENTIFICATION SIGNAGE; 24sf MAX
E32 EXTERIOR LIGHTING TO RUN ALONG ENTIRE HEIGHT AND LENGTH OF "FIN" AND PARAPET OVERHANG
E33 PREFINISHED FLASHING TRIM - COLOR TO MATCH ADJACENT METAL PANEL; REFER TO SECTION DETAILS
E34 PREFINISHED FLASHING TRIM - BLACK; REFER TO SECTION DETAILS
E35 12" BUILDING-MOUNTED IDENTIFICATION SIGNAGE; PROVIDE POWER FOR FUTURE ILLUMINATION

Schafer Richardson
700 American
700 W AMERICAN BLVD / BLOOMINGTON, MN

URBANWORKS
CONSULTANT

© URBANWORKS ARCHITECTURE LLC, 2024

901 NORTH THIRD STREET, SUITE 145, MINNEAPOLIS, MN 55401

I hereby certify that this plan, specification, or report was prepared by me or under my direct supervision and that I am a duly Licensed Architect under the laws of the state of Minnesota.

SIGNED DAVID HAALAND
DATE 4/11/2024
LICENSE # 45620

PERMIT SET
4.11.2024

REVISIONS

PL202300178
PL2023-178

DATE 4/11/2024
PROJECT # 23-0001
PHASE PERMIT SET
DRAWN BY SA
CHECKED BY DPSL

BUILDING ELEVATIONS

A301

5/21/2024 8:58:42 AM C:\Revit Project Files\23-0001 A24 Central_devlundy.rvt



1 ELEVATION - NORTH OVERALL
A302 3/32" = 1'-0"




2 ELEVATION - COURTYARD EAST
A302 3/32" = 1'-0"

3 ELEVATION - COURTYARD SOUTEAST
A302 3/32" = 1'-0"



4 ELEVATION - COURTYARD SOUTHWEST
A302 3/32" = 1'-0"

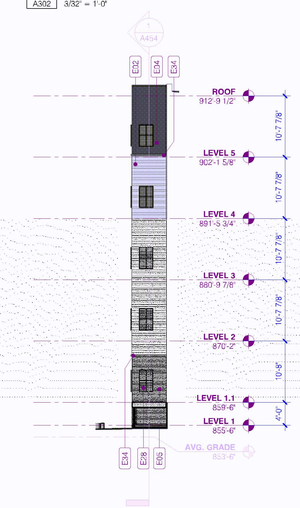

6 ELEVATION - WEST COURT RECESS
A302 3/32" = 1'-0"



5 ELEVATION - COURTYARD WEST
A302 3/32" = 1'-0"

EXTERIOR COLORS:

MORIN CONCEALED FASTENER METAL SIDING [E01]
COLOR 1: CHAMPAGNE PEARL
PROFILE: W-12
PRIMEX VENT COLOR: SELECTION by ARCHITECT

FIBER CEMENT PANEL SIDING [E02]
COLOR 2: LIGHT GREY
4" & 8" EXPOSURE

PRIMEX VENT COLOR: SELECTION by ARCHITECT

FIBER CEMENT PANEL SIDING [E04]
COLOR 1: SELECTION by ARCHITECT

PRIMEX VENT COLOR: BLACK

MASONRY THIN BRICK VENEER [E05]
MANUFACTURER: SIOUX CITY BRICK
COLOR: BLUE IRONSPOT SMOOTH
SIZE: NORMAN
BOND: HALF RUNNING
PRIMEX VENT COLOR: SELECTION by ARCHITECT

WOOD-LOOK EXTRUDED METAL PANEL [E26]

GENERAL EXTERIOR NOTES:

1. REFER TO SPECIFICATION FOR DETAILED EXTERIOR MATERIAL INFORMATION

KEYNOTES:

E01 MORIN CONCEALED FASTENER METAL SIDING (W-12) - CHAMPAGNE PEARL
E02 FIBER CEMENT LAP SIDING - REFER TO ARCHITECT FOR FINAL COLOR SELECTION
E04 FIBER CEMENT PANEL - REFER TO ARCHITECT FOR FINAL COLOR SELECTION
E05 MASONRY THIN BRICK VENEER - NORMAN BRICK 1/2 RUNNING BOND, BLUE IRONSPOT
E07 PREFINISHED METAL PARAPET - BLACK
E13 MAGIC PAK LOUVER - ARCHITECT TO SELECT COLOR
E24 FIRE DEPARTMENT CONNECTION
E25 ROOF DRAIN OVERFLOW OUTLET
E26 WOOD-LOOK EXTRUDED METAL PANEL w/ CONCEALED FASTENERS; REFER TO ARCHITECT FOR FINAL COLOR SELECTION
E27 16" CUT ALUMINUM LETTERS FOR BUILDING ADDRESS
E28 MECHANICAL LOUVER; CUSTOM COLOR TO MATCH ADJACENT SIDING
E29 PREFINISHED METAL ROOF SCREENING TO COORDINATE w/ BUILDING DESIGN; REQUIREMENT TO BE VERIFIED w/ EQUIPMENT HEIGHT & FINAL LOCATION
E30 BUILDING-MOUNTED 12" INTERNALLY-LIT CHANNEL LETTER RETAIL IDENTIFICATION SIGNAGE; 24sf MAX EACH
E31 18" BUILDING-MOUNTED INTERNALLY-LIT BUILDING IDENTIFICATION SIGNAGE; 24sf MAX
E32 EXTERIOR LIGHTING TO RUN ALONG ENTIRE HEIGHT AND LENGTH OF "FIN" AND PARAPET OVERHANG
E33 PREFINISHED FLASHING TRIM - COLOR TO MATCH ADJACENT METAL PANEL; REFER TO SECTION DETAILS
E34 PREFINISHED FLASHING TRIM - BLACK; REFER TO SECTION DETAILS
E35 12" BUILDING-MOUNTED IDENTIFICATION SIGNAGE; PROVIDE POWER FOR FUTURE ILLUMINATION

Schafer Richardson
700 American
700 W AMERICAN BLVD / BLOOMINGTON, MN

URBANWORKS
CONSULTANT

© URBANWORKS ARCHITECTURE LLC, 2024
501 NORTH THIRD STREET, SUITE 145, MINNEAPOLIS, MN 55401

I hereby certify that this plan, specification, or report was prepared by me or under my direct supervision and that I am a duly Licensed Architect under the laws of the state of Minnesota.

SIGNED DAVID HAALAND
DATE 4/11/2024
LICENSE # 45620

PERMIT SET
4.11.2024

REVISIONS

PL202300178
PL2023-178

DATE 4/11/2024
PROJECT # 23-0001
PHASE PERMIT SET
DRAWN BY SA
CHECKED BY DPSL


BUILDING ELEVATIONS

A302

5/21/2024 8:59:01 AM C:\Revit Project Files\23-0001 A24 Central_devhandy.rvt

A separate Sign permit is required.

A separate Structural permit is required - plans shall be signed by a MN licensed Engineer.

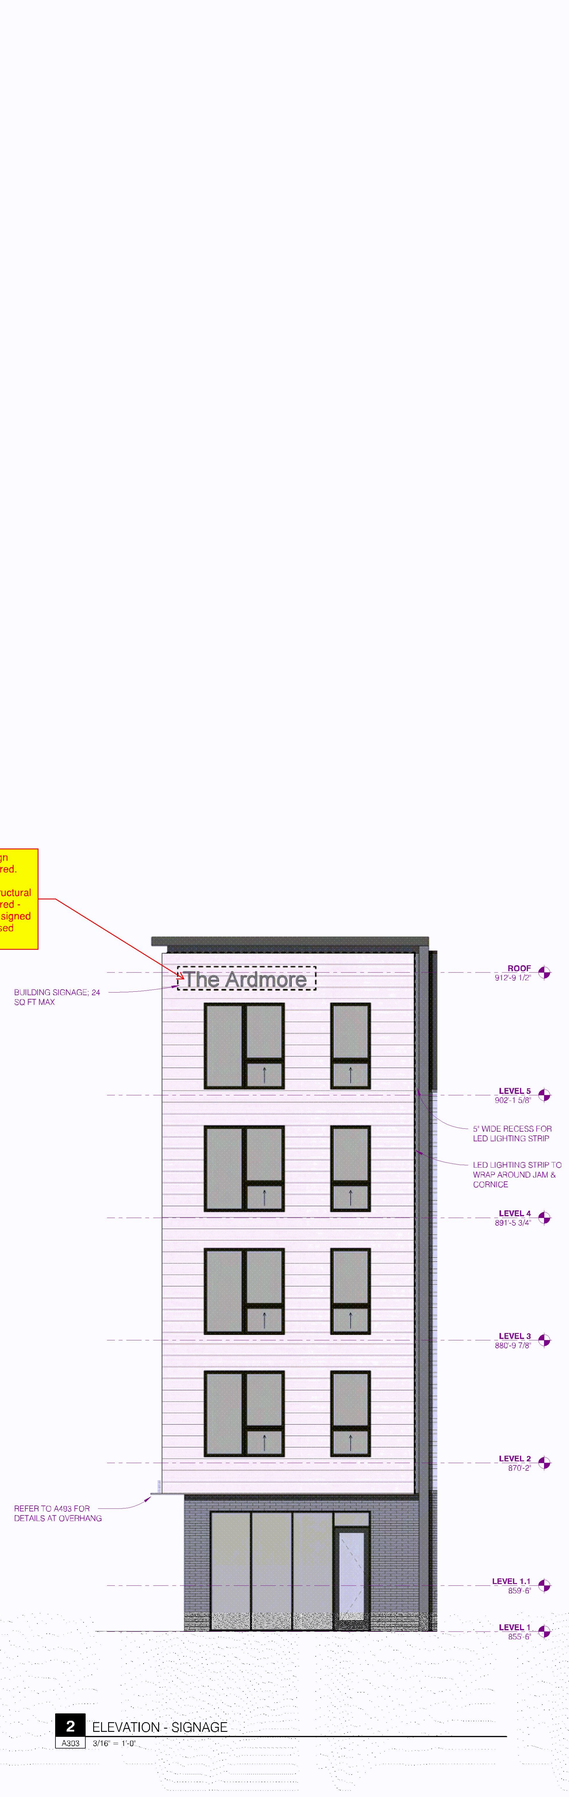

2 ELEVATION - SIGNAGE
A303 3/16" = 1'-0"



1 ELEVATION - LIGHT INSET
A303 3/16" = 1'-0"

GENERAL EXTERIOR NOTES:

1. REFER TO SPECIFICATION FOR DETAILED EXTERIOR MATERIAL INFORMATION

KEYNOTES:

E01	MORIN CONCEALED FASTENER METAL SIDING (W-12) - CHAMPAGNE PEARL
E02	FIBER CEMENT LAP SIDING - REFER TO ARCHITECT FOR FINAL COLOR SELECTION
E04	FIBER CEMENT PANEL - REFER TO ARCHITECT FOR FINAL COLOR SELECTION
E05	MASONRY THIN BRICK VENEER - NORMAN BRICK 1/2 RUNNING BOND; BLUE IRONSPOT
E07	PREFINISHED METAL PARAPET - BLACK
E13	MAGIC PAK LOUVER - ARCHITECT TO SELECT COLOR
E24	FIRE DEPARTMENT CONNECTION
E25	ROOF DRAIN OVERFLOW OUTLET
E26	WOOD-LOOK EXTRUDED METAL PANEL w/ CONCEALED FASTENERS; REFER TO ARCHITECT FOR FINAL COLOR SELECTION
E27	16" CUT ALUMINUM LETTERS FOR BUILDING ADDRESS
E28	MECHANICAL LOUVER; CUSTOM COLOR TO MATCH ADJACENT SIDING
E29	PREFINISHED METAL ROOF SCREENING TO COORDINATE w/ BUILDING DESIGN; REQUIREMENT TO BE VERIFIED w/ EQUIPMENT HEIGHT & FINAL LOCATION
E30	BUILDING-MOUNTED 12" INTERNALLY-LIT CHANNEL LETTER RETAIL IDENTIFICATION SIGNAGE; 24sf MAX EACH
E31	18" BUILDING-MOUNTED INTERNALLY-LIT BUILDING IDENTIFICATION SIGNAGE; 24s' MAX
E32	EXTERIOR LIGHTING TO RUN ALONG ENTIRE HEIGHT AND LENGTH OF TIN' AND PARAPET OVERHANG
E33	PREFINISHED FLASHING TRIM - COLOR TO MATCH ADJACENT METAL PANEL; REFER TO SECTION DETAILS
E34	PREFINISHED FLASHING TRIM - BLACK; REFER TO SECTION DETAILS
E35	12" BUILDING-MOUNTED IDENTIFICATION SIGNAGE; PROVIDE POWER FOR FUTURE ILLUMINATION

EXTERIOR COLORS:

MORIN CONCEALED FASTENER METAL SIDING [E01]
COLOR 1: CHAMPAGNE PEARL
PROFILE: W-12
PRIMEX VENT COLOR: SELECTION by ARCHITECT

FIBER CEMENT PANEL SIDING [E02]
COLOR 2: LIGHT GREY
4" & 8" EXPOSURE
PRIMEX VENT COLOR: SELECTION by ARCHITECT

FIBER CEMENT PANEL SIDING [E04]
COLOR 1: SELECTION by ARCHITECT
PRIMEX VENT COLOR: BLACK

MASONRY THIN BRICK VENEER [E05]
MANUFACTURER: SIOUX CITY BRICK
COLOR: BLUE IRONSPOT SMOOTH
SIZE: NORMAN
BOND: HALF RUNNING
PRIMEX VENT COLOR: SELECTION by ARCHITECT

WOOD-LOOK EXTRUDED METAL PANEL [E26]

Schafer Richardson
700 American
700 W AMERICAN BLVD / BLOOMINGTON, MN

URBANWORKS

© URBANWORKS ARCHITECTURE LLC, 2024
801 NORTH THIRD STREET, SUITE 145, MINNEAPOLIS, MN 55401

CONSULTANT

I hereby certify that this plan, specification, or report was prepared by me or under my direct supervision and that I am a duly Licensed Architect under the laws of the state of Minnesota.

SIGNED DAVID HAALAND
DATE 4/11/2024
LICENSE # 45620

PERMIT SET
4.11.2024

REVISIONS


PL202300178
PL2023-178

DATE 4/11/2024
PROJECT # 23-0001
PHASE PERMIT SET
DRAWN BY SA
CHECKED BY DPSL


BUILDING ELEVATIONS

A303


5/21/2024 8:59:11 AM C:\Revit Project Files\23-0001 A24 Central_devkandy.rvt

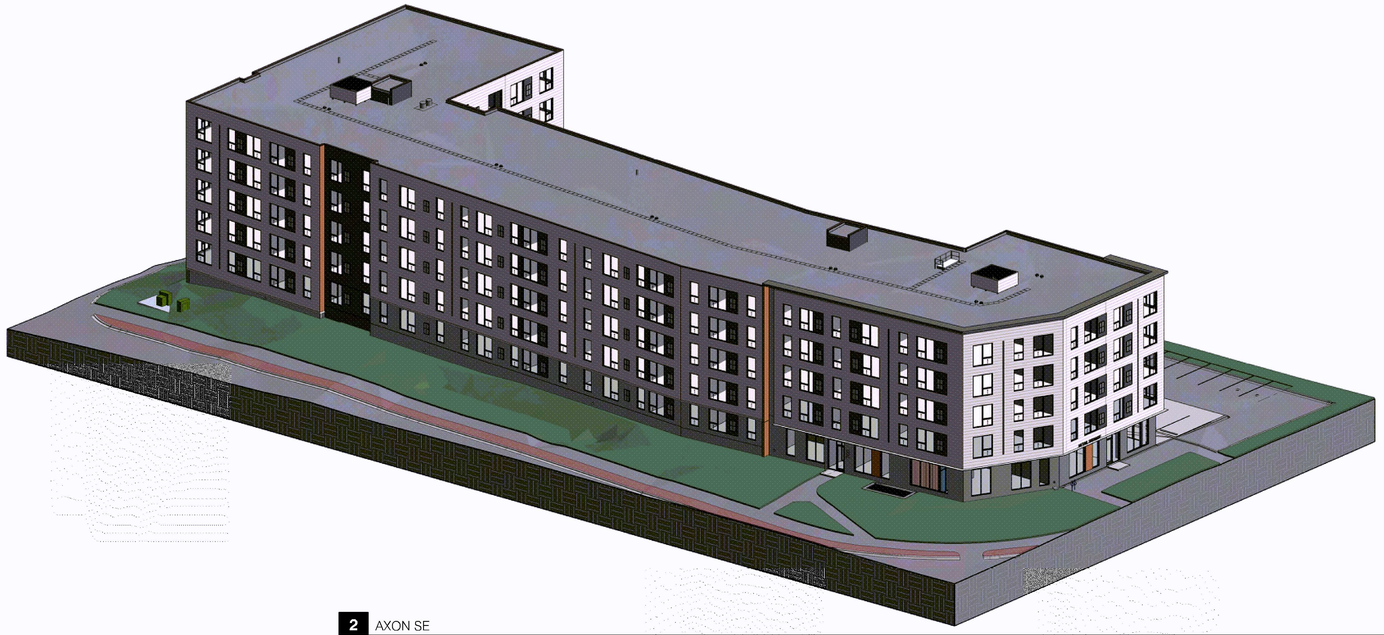

2 AXON SE
A351

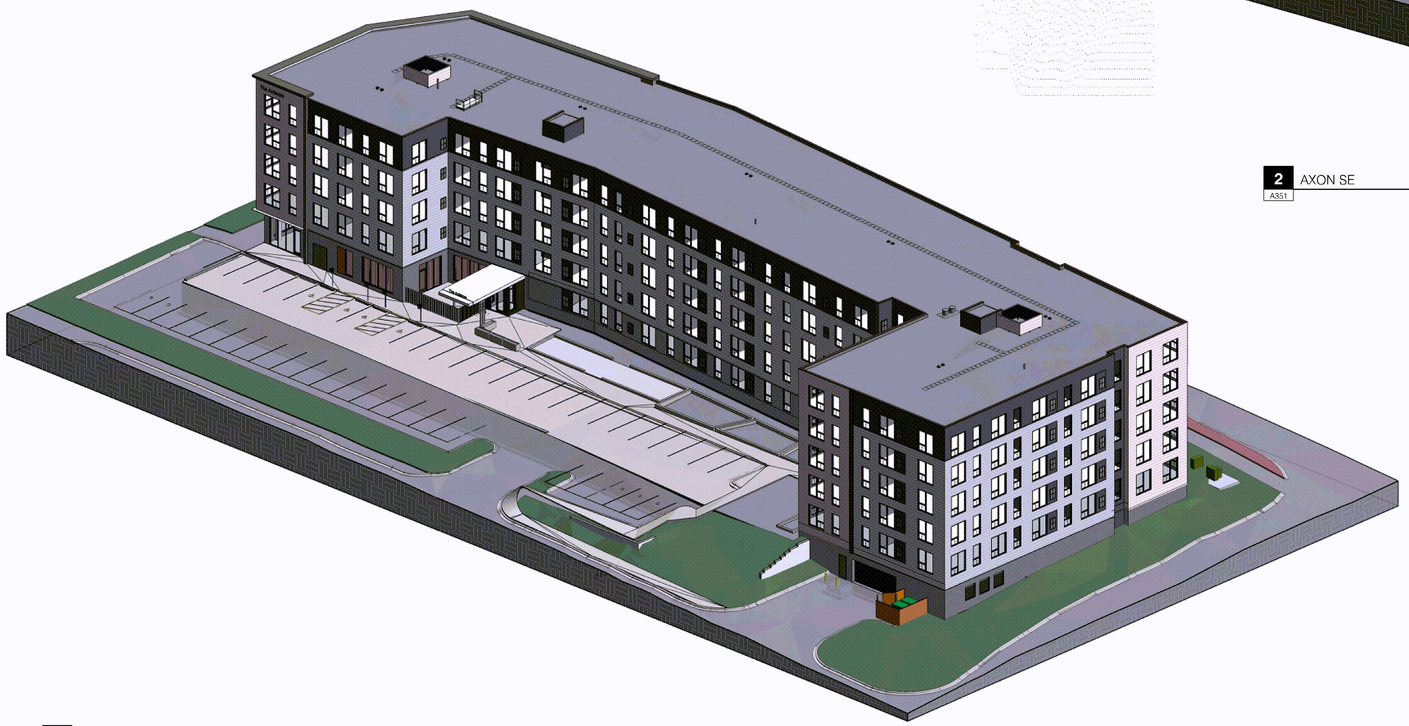

3 AXON NW
A351

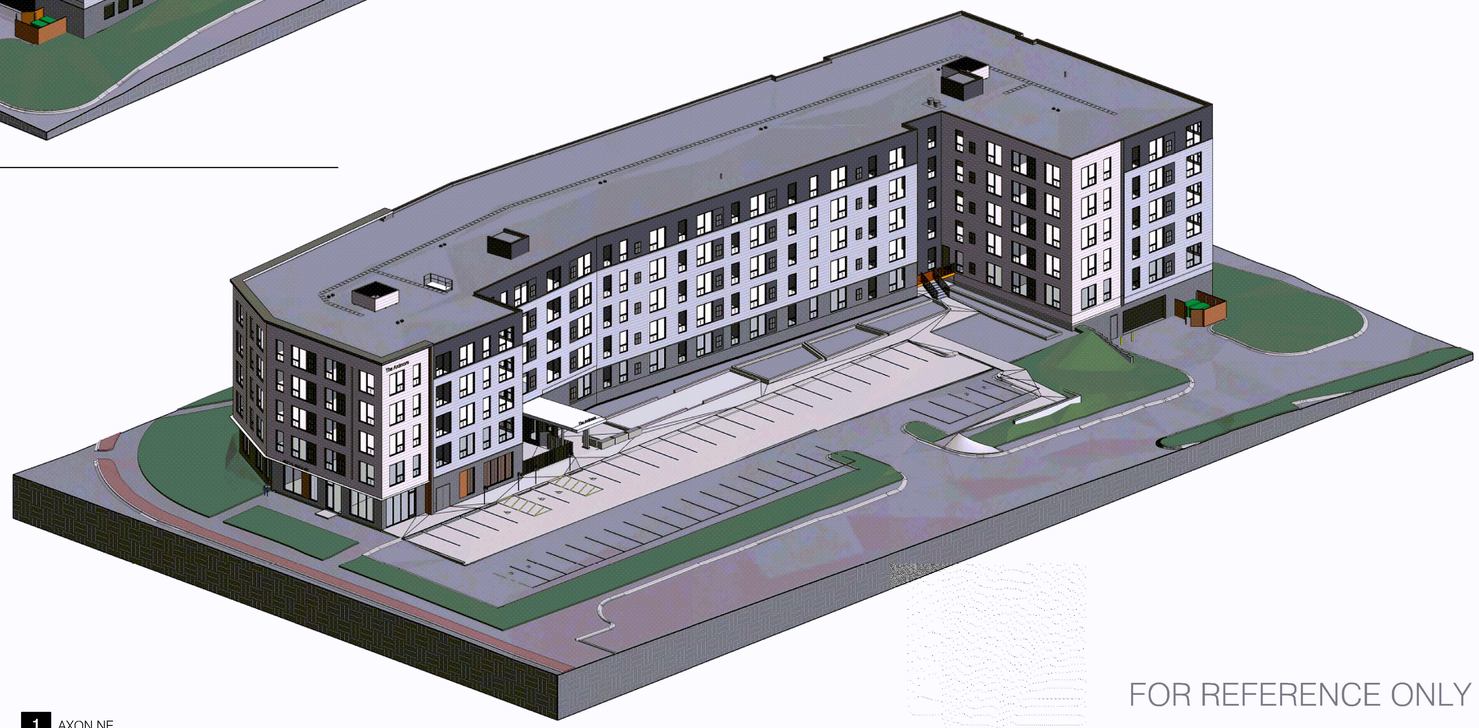

1 AXON NE
A351

FOR REFERENCE ONLY

Schafer Richardson

700 American

700 W AMERICAN BLVD / BLOOMINGTON, MN

URBANWORKS

© URBANWORKS ARCHITECTURE LLC, 2024
901 NORTH THIRD STREET, SUITE 145, MINNEAPOLIS, MN 55401

CONSULTANT

I hereby certify that this plan, specification, or report was prepared by me or under my direct supervision and that I am a duly Licensed Architect under the laws of the state of Minnesota.

SIGNED DAVID HAALAND
DATE 4/11/2024
LICENSE # 45620

PERMIT SET
4.11.2024

REVISIONS

PL202300178
PL2023-178

DATE 4/11/2024
PROJECT # 23-0001
PHASE PERMIT SET
DRAWN BY SA
CHECKED BY DPSL

BUILDING AXONOMETRIC VIEW

A351

5/21/2024 8:59:31 AM C:\Revit Project Files\23-0001 A24 Central_dlevkondy.rvt



PERSPECTIVE VIEW FROM SOUTHWEST (AMERICAN BLVD)



PERSPECTIVE NIGHT VIEW FROM SOUTHEAST (LYNDALE/AMERICAN INTERSECTION)



PERSPECTIVE VIEW FROM NORTHEAST (LYNDALE AVE)



PERSPECTIVE VIEW FROM SOUTHEAST (LYNDALE/AMERICAN INTERSECTION)

FOR REFERENCE ONLY

5/21/2024 8:59:34 AM C:\Revit Project Files\23-0001 A24 Central_devlundy.rvt

Schafer Richardson

700 American

700 W AMERICAN BLVD / BLOOMINGTON, MN

URBANWORKS

© URBANWORKS ARCHITECTURE LLC, 2024
901 NORTH THIRD STREET, SUITE 145, MINNEAPOLIS, MN 55401

CONSULTANT

I hereby certify that this plan, specification, or report was prepared by me or under my direct supervision and that I am a duly Licensed Architect under the laws of the state of Minnesota.

SIGNED DAVID HAALAND
DATE 4/11/2024
LICENSE # 45620

PERMIT SET
4.11.2024

REVISIONS

PL202300178
PL2023-178

DATE 4/11/2024
PROJECT # 23-0001
PHASE PERMIT SET
DRAWN BY SA
CHECKED BY -

BUILDING PERSPECTIVE VIEWS

A356