PL202400102

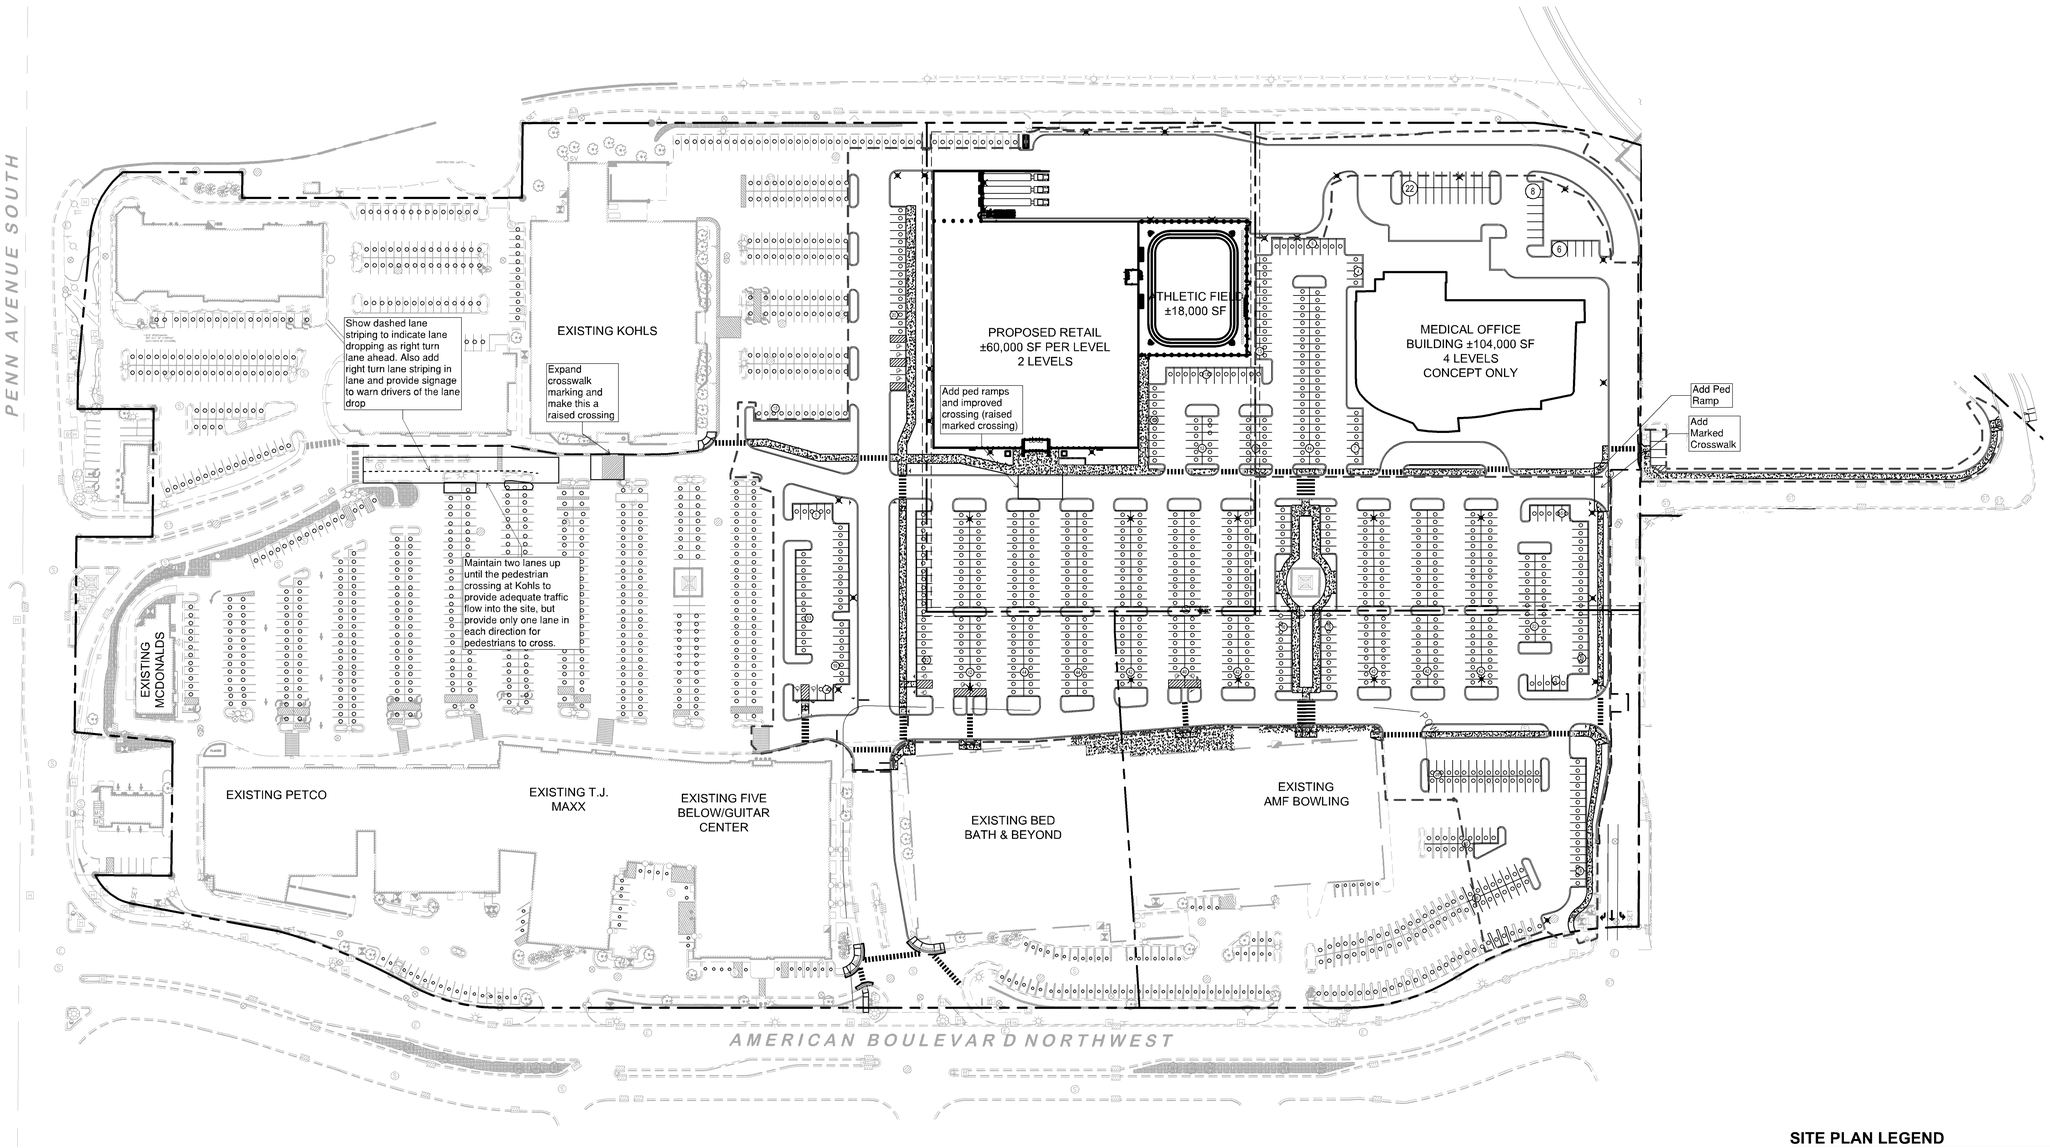

SITE PLAN LEGEND

- PROPERTY LINE
- BUILDING SETBACK LINE
- (10) PARKING COUNT
- AREA OF IMPROVEMENTS - PROPOSED

Know what's **below.** **Call** before you dig.

NORTH

GRAPHIC SCALE IN FEET
0 ## ## ###

PRELIMINARY - NOT FOR CONSTRUCTION

No.	REVISIONS	DATE	BY

Kimley»Horn
© 2023 KIMLEY-HORN AND ASSOCIATES, INC.
767 EUSTIS STREET, SUITE 100, ST. PAUL, MN 55114
PHONE: 651-645-4197
WWW.KIMLEY-HORN.COM

I HEREBY CERTIFY THAT THIS PLAN, SPECIFICATION OR REPORT WAS PREPARED BY ME OR UNDER MY DIRECT SUPERVISION AND THAT I AM A DULY LICENSED PROFESSIONAL ENGINEER UNDER THE LAWS OF THE STATE OF MINNESOTA.

ARIK C. LOKENSGARD, P.E.

DATE: XXXXXXXXXX LIC. NO. MN 60551

KHA PROJECT	160551038
DATE	07/09/2024
SCALE	AS SHOWN
DESIGNED BY	MJB
DRAWN BY	AMZ
CHECKED BY	ACL

PRELIMINARY DEVELOPMENT PLAN

SOUTHTOWN REDEVELOPMENT

PREPARED FOR

KRAUS ANDERSON

BLOOMINGTON MN

SHEET NUMBER

EX-1

K:\TWC_LDEV\KRAUS_ANDERSON\SOUTHTOWN\3 Design\CAD\Exhibits\2024-0814 Site Plan\2024-0716 Southtown - Site Plan.dwg August 14, 2024 - 10:40am

This document, together with the concepts and designs presented herein, as an instrument of service, is intended only for the specific purpose and client for which it was prepared. Reuse of and improper reliance on this document without written authorization and adaptation by Kimley-Horn and Associates, Inc. shall be without liability to Kimley-Horn and Associates, Inc.