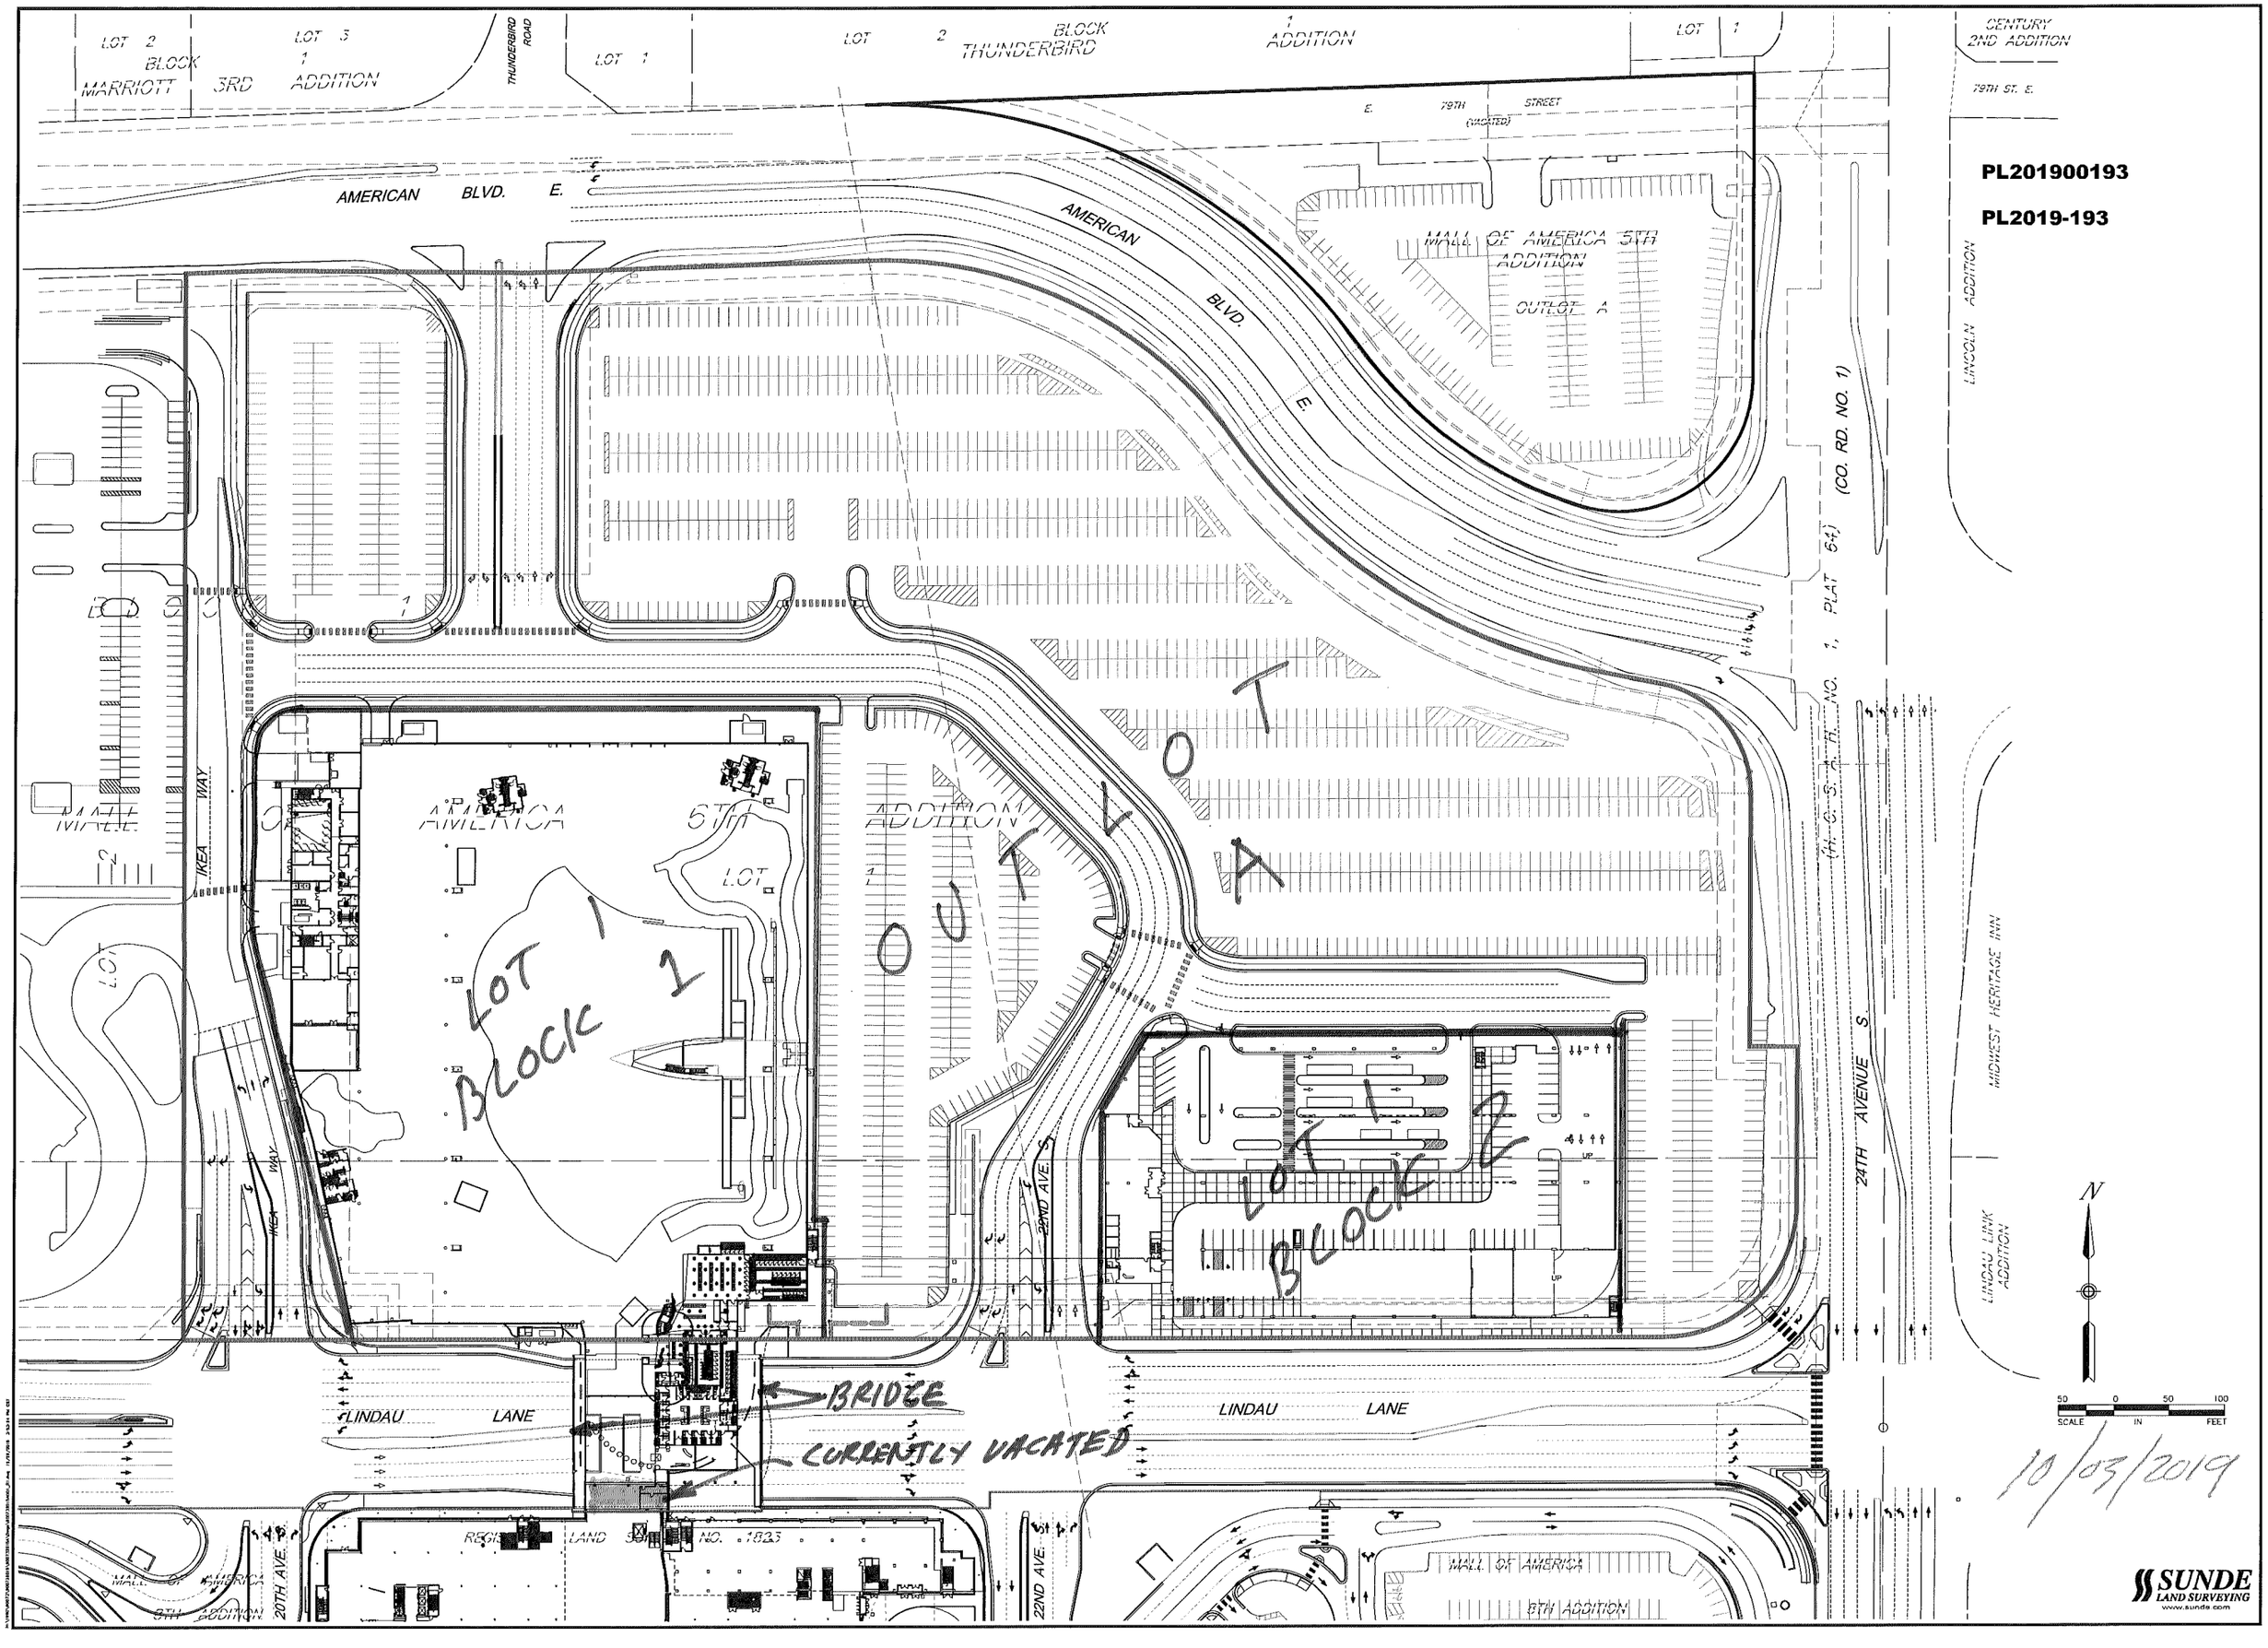

PL201900193
PL2019-193
LOT 2 BLOCK 1 MARRIOTT 3RD ADDITION
LOT 3
THUNDERBIRD ROAD
LOT 1
LOT 2 BLOCK 1 THUNDERBIRD ADDITION
LOT 1
CENTURY 2ND ADDITION
79TH ST. E.
E. 79TH STREET (VACATED)
AMERICAN BLVD. E.
AMERICAN BLVD. E.
MALL OF AMERICA 5TH ADDITION
OUTLOT A
LINCOLN ADDITION
(CO. RD. NO. 1)
(H. C. S. A. H. NO. 1, PLAT 64)
MALL OF AMERICA 6TH ADDITION
LOT 1
LOT 1 BLOCK 1
OUTLOT A
IKEA WAY
LOT 1 BLOCK 2
24TH AVENUE S.
MIDWEST HERITAGE INN
LINDAU LINK ADDITION
22ND AVE. S.
LINDAU LANE
LINDAU LANE
BRIDGE
CURRENTLY VACATED
REGISTERED LAND SURVEY NO. 1823
20TH AVE.
MALL OF AMERICA 6TH ADDITION
MALL OF AMERICA 6TH ADDITION
N
SCALE IN FEET
10/03/2019
SUNDE LAND SURVEYING
www.sunde.com