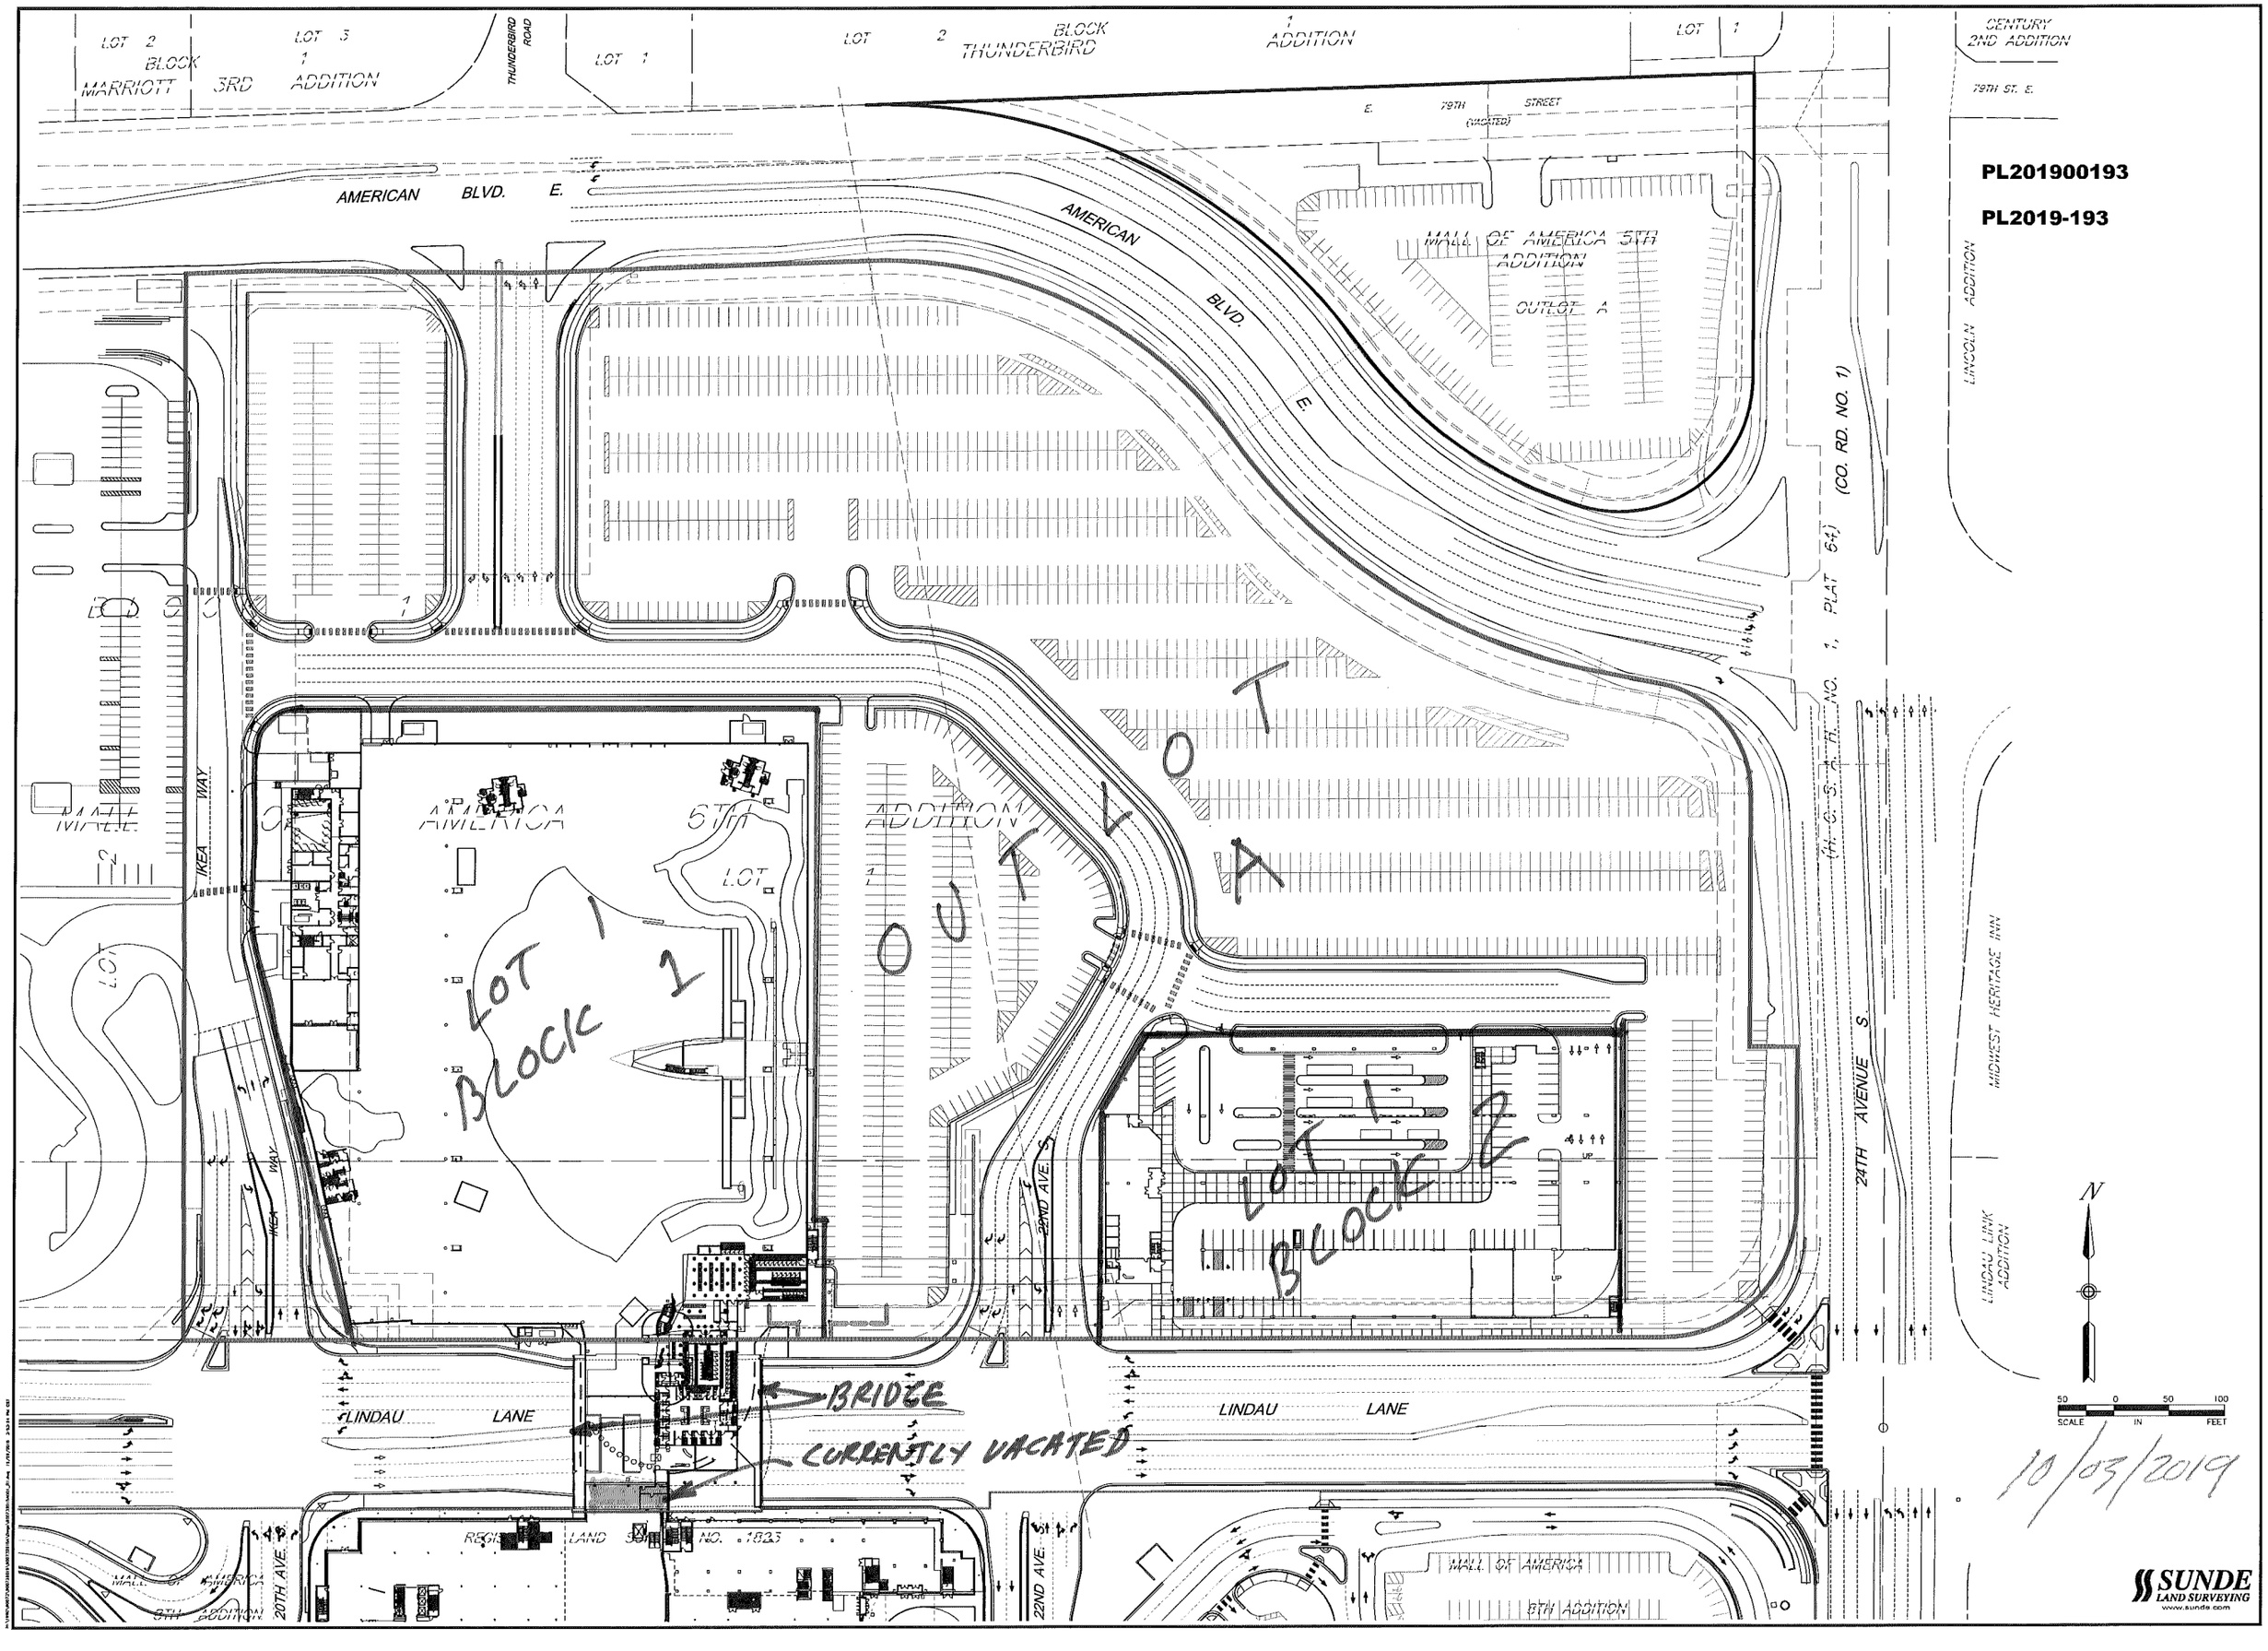
PL201900193
PL2019-193
LOT 2 BLOCK 1 MARRIOTT 3RD ADDITION
LOT 3
THUNDERBIRD ROAD
LOT 1
LOT 2 BLOCK 1 THUNDERBIRD ADDITION
LOT 1
CENTURY 2ND ADDITION
79TH ST. E.
E. 79TH STREET (VACATED)
AMERICAN BLVD. E.
AMERICAN BLVD. E.
MALL OF AMERICA 5TH ADDITION
OUTLOT A
LINCOLN ADDITION
24TH AVENUE S (CO. RD. NO. 1)
P.I.N. NO. 1, PLAT 64
MALL OF AMERICA 5TH ADDITION
OUTLOT A
LOT 1 BLOCK 1
LOT 1 BLOCK 2
IKEA WAY
LOT 1
22ND AVE. S
MIDWEST HERITAGE INN
LINDAU LINK ADDITION
N
SCALE IN FEET
LINDAU LANE
LINDAU LANE
BRIDGE
CURRENTLY VACATED
REGISTERED LAND SURVEY NO. 1823
20TH AVE.
22ND AVE.
MALL OF AMERICA 6TH ADDITION
MALL OF AMERICA 6TH ADDITION
10/03/2019
SUNDE LAND SURVEYING
www.sunde.com