APPROVED PLANS (06-26-2023)

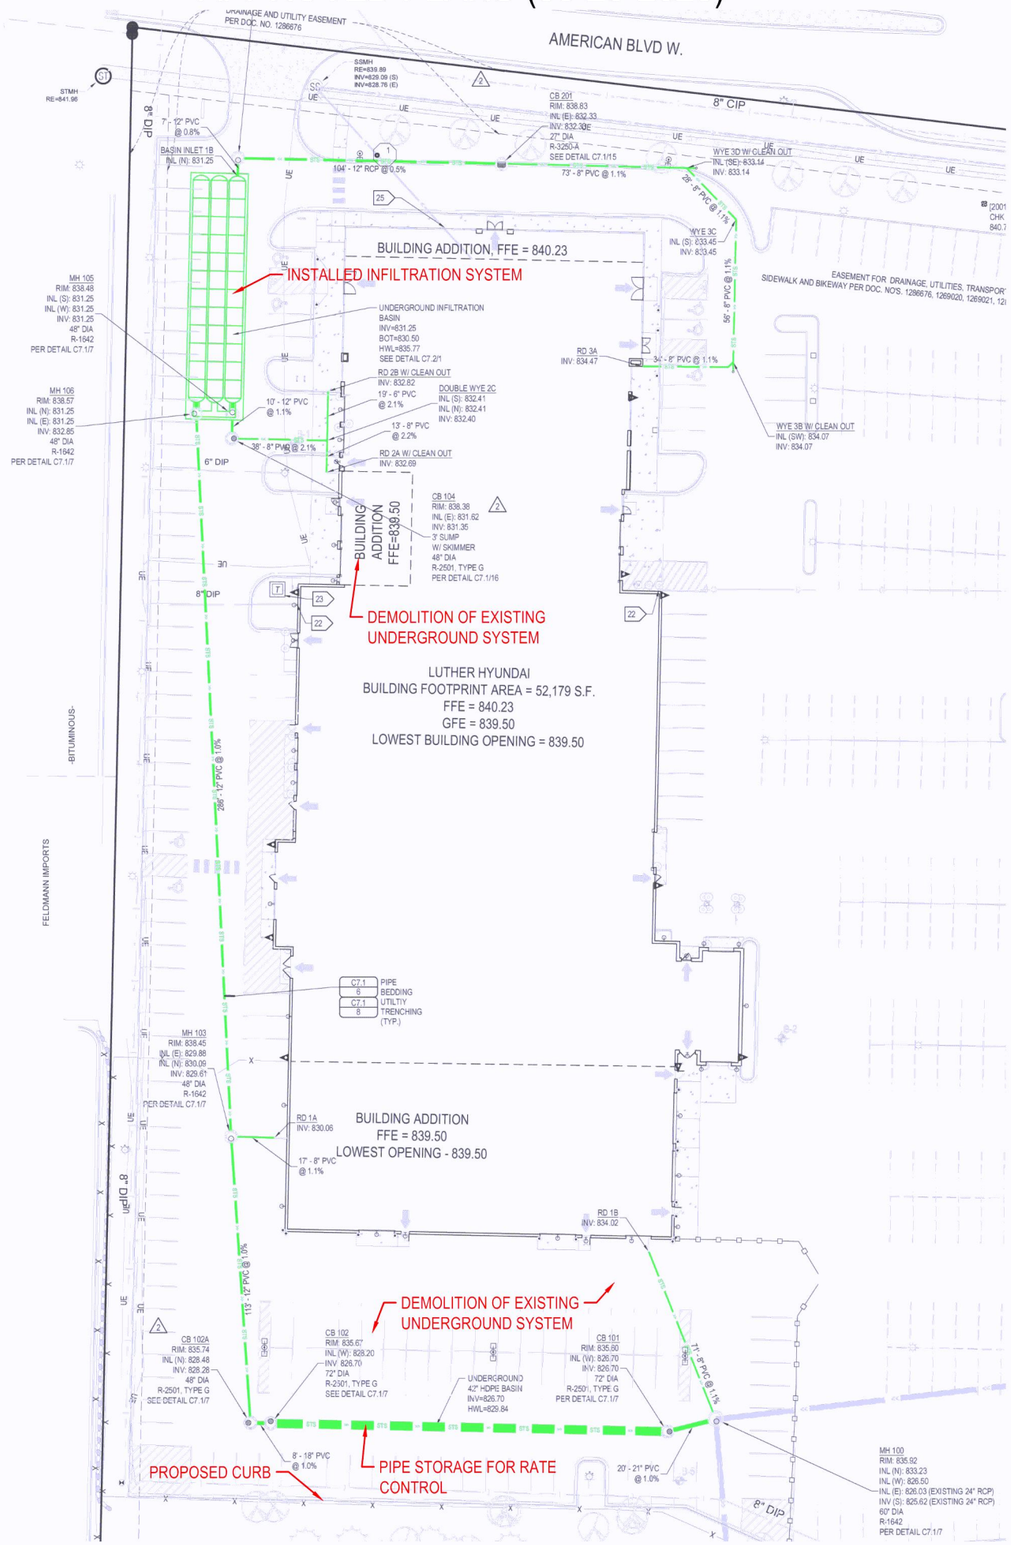

REVISED PLANS (12-18-2023)

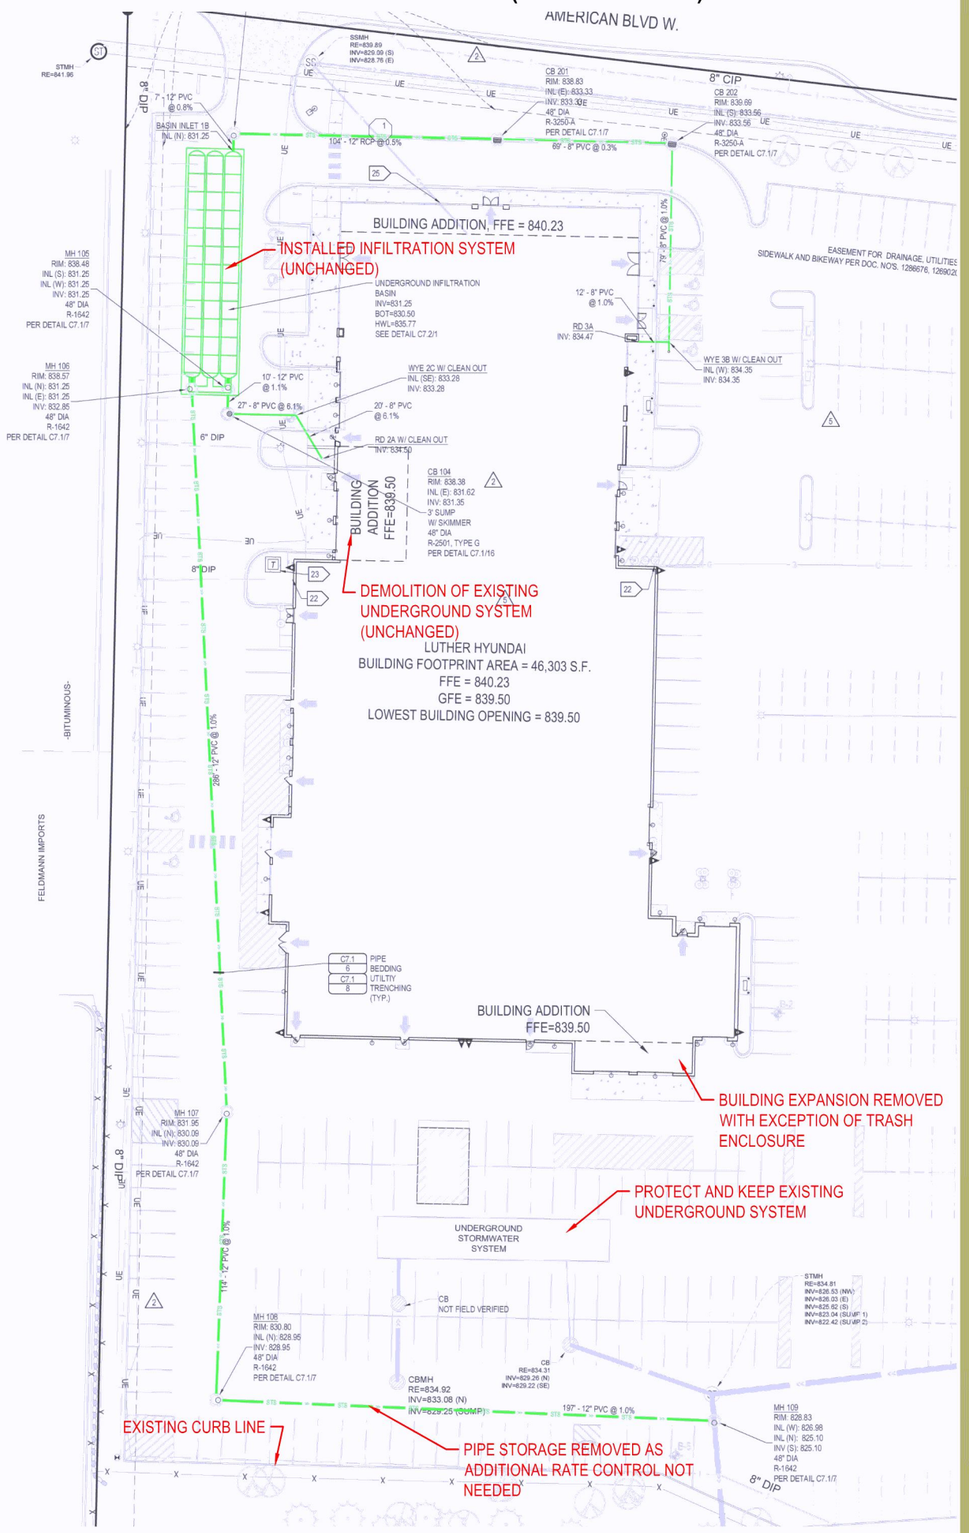

Plan Comparison Exhibit

LUTHER HYUNDAI • Bloomington, MN

12.21.2023

NORTH

NOT TO SCALE

LANDFORM

From Site to Finish

Landform® and Site to Finish® are registered service marks of Landform Professional Services, LLC